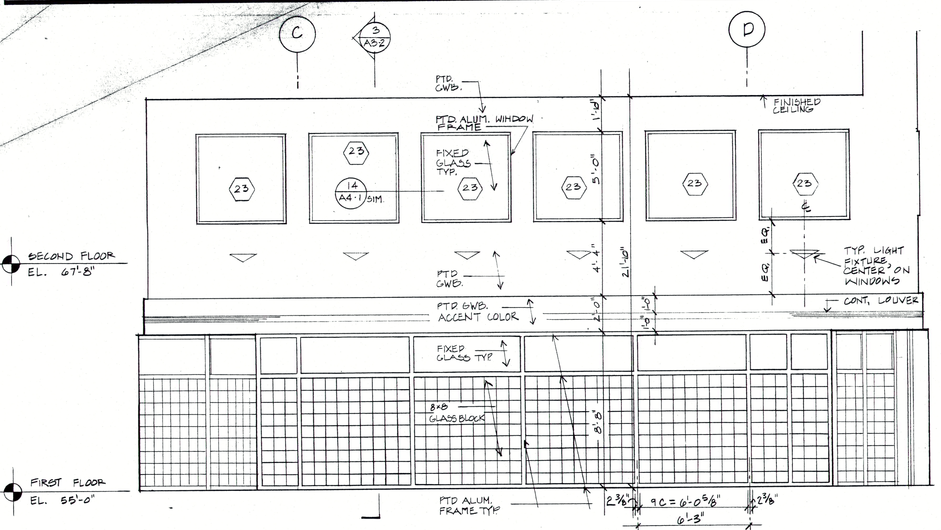

4 NORTH ELEVATION - ATRIUM
SCALE: 1/4" = 1'-0"

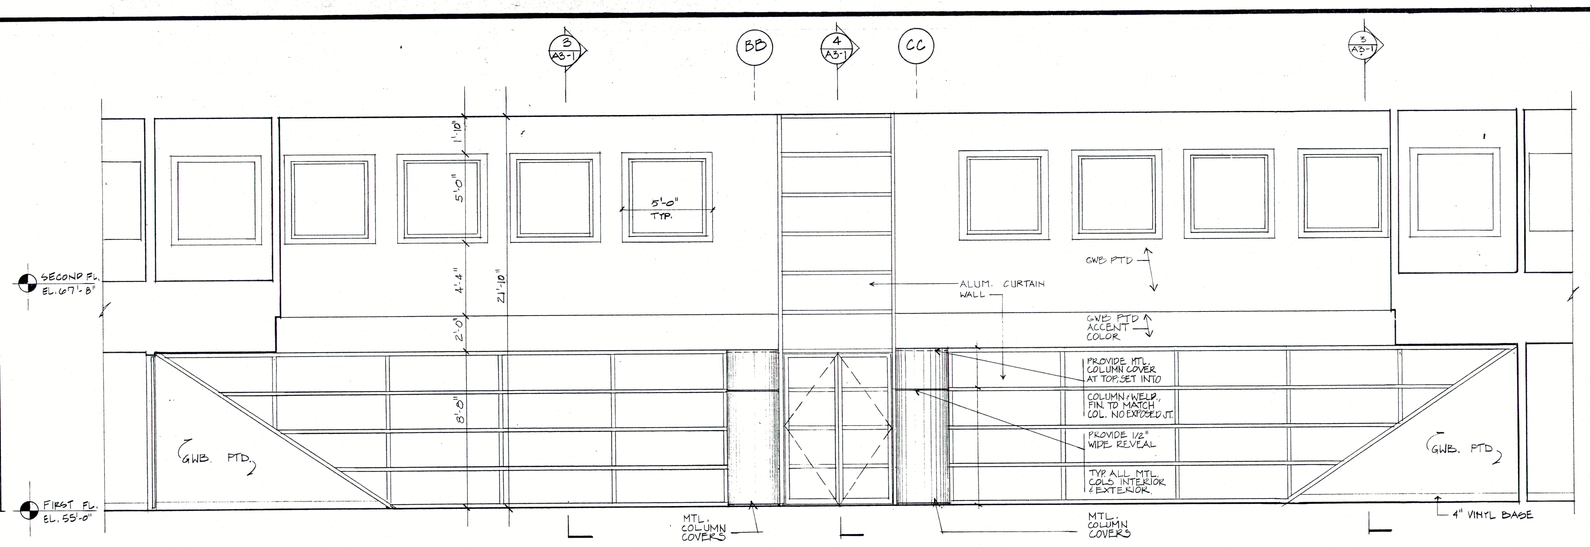

1 SOUTHWEST ELEVATION - ATRIUM
SCALE: 1/4" = 1'-0"

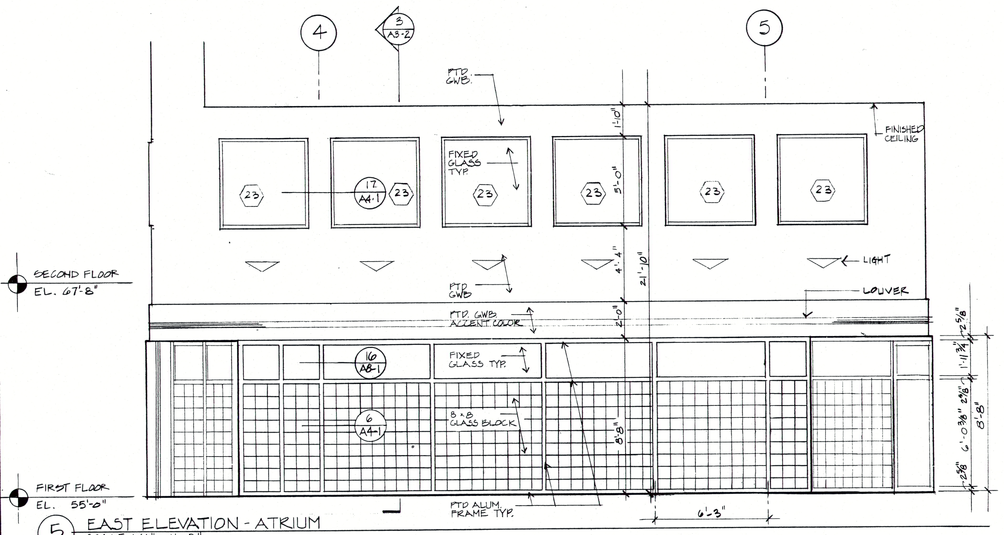

5 EAST ELEVATION - ATRIUM
SCALE: 1/4" = 1'-0"

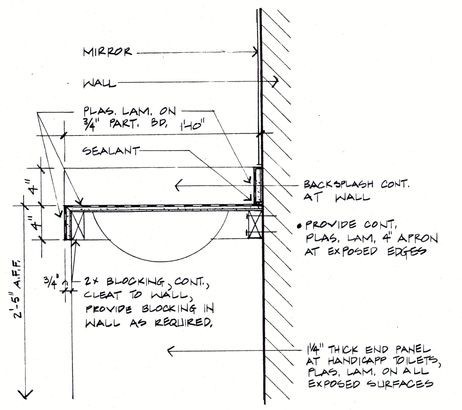

5A SECTION DETAIL THRU PLAS. LAM. SINK - TYP.
1 1/2" = 1'-0"

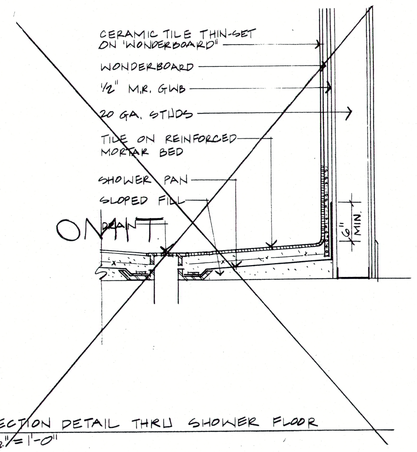

5B SECTION DETAIL THRU SHOWER FLOOR
1 1/2" = 1'-0"

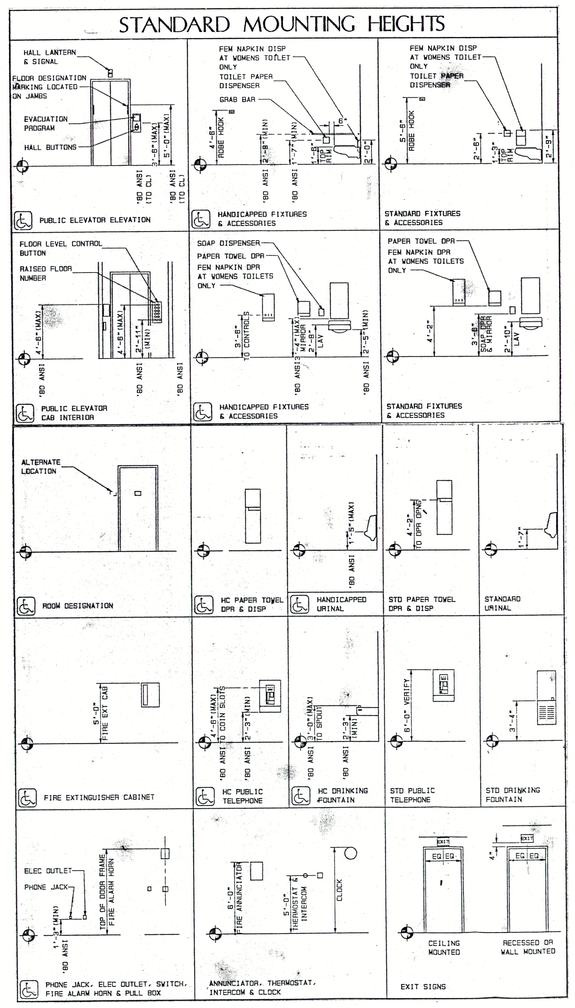

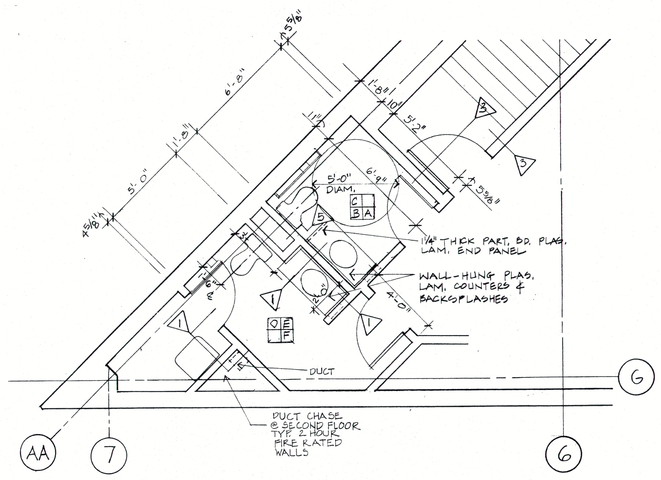

6 TYPICAL TOILET ROOM PLAN
SCALE: 1/4" = 1'-0"

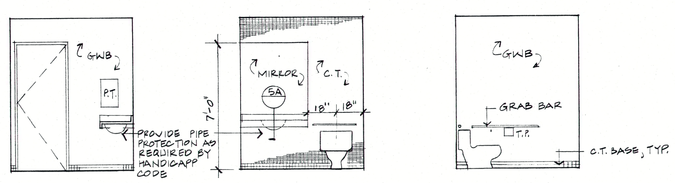

A ELEVATION
SCALE: 1/4" = 1'-0"

B ELEVATION

C ELEVATION

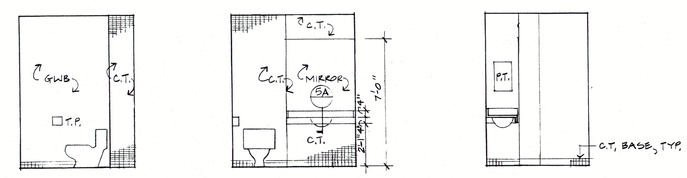

D ELEVATION
SCALE: 1/4" = 1'-0"

E ELEVATION

F ELEVATION

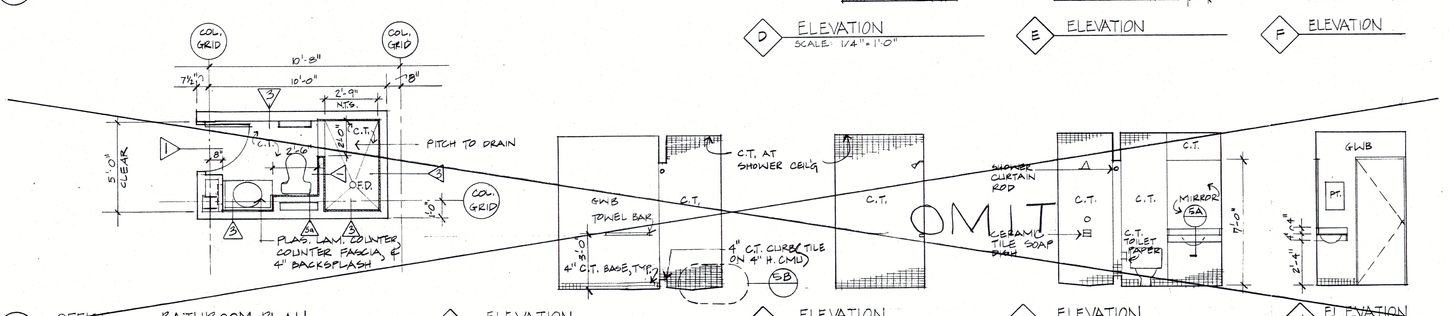

7 OFFICE BATHROOM PLAN
SCALE: 1/4" = 1'-0"

G ELEVATION

H ELEVATION
SCALE: 1/4" = 1'-0"

I ELEVATION

J ELEVATION

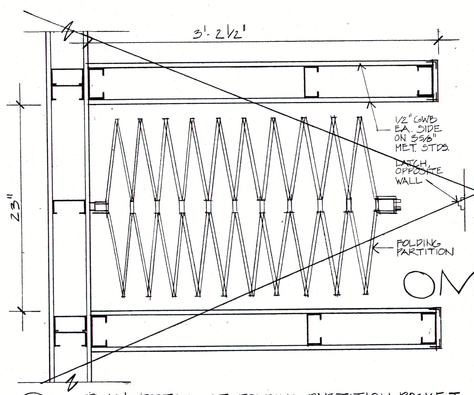

2 PLAN DETAIL AT FOLDING PARTITION POCKET
SCALE: 1 1/2" = 1'-0"

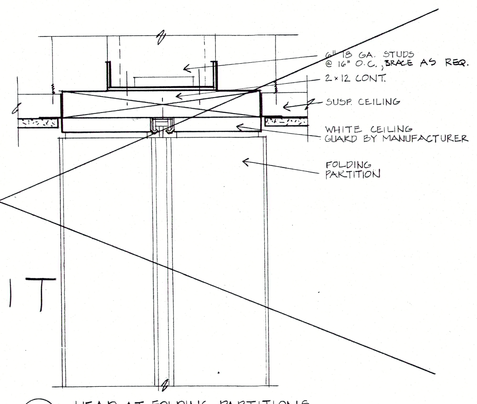

3 HEAD AT FOLDING PARTITIONS
SCALE: 3" = 1'-0"

Sasaki Associates, Inc.

Planning / Architecture / Landscape Architecture
Urban Design / Civil Engineering / Environmental Services

64 Pleasant Street, Watertown, Massachusetts 02172
617/926 3300 Telex 92/2471

NOTES:
1. SEE NOTE #4 ON A4-1.

NO.	DATE	REVISION

STATE OF CONNECTICUT — JOHN HUSSEY DIGGS — REGISTERED ARCHITECT

Salmon Brook Corporate Park

A-Copy Offices

Glastonbury, Connecticut

TITLE:
Enlarged Plans
Interior Elevations

Scale 1/4" = 1'-0" Date 2-12-87
Drawn By BJ
Checked By EM
Approved By
Project No. 5649.02

DWG. NO. A5-1