EXHIBIT "B"

DESCRIPTION OF LANDLORD'S WORK

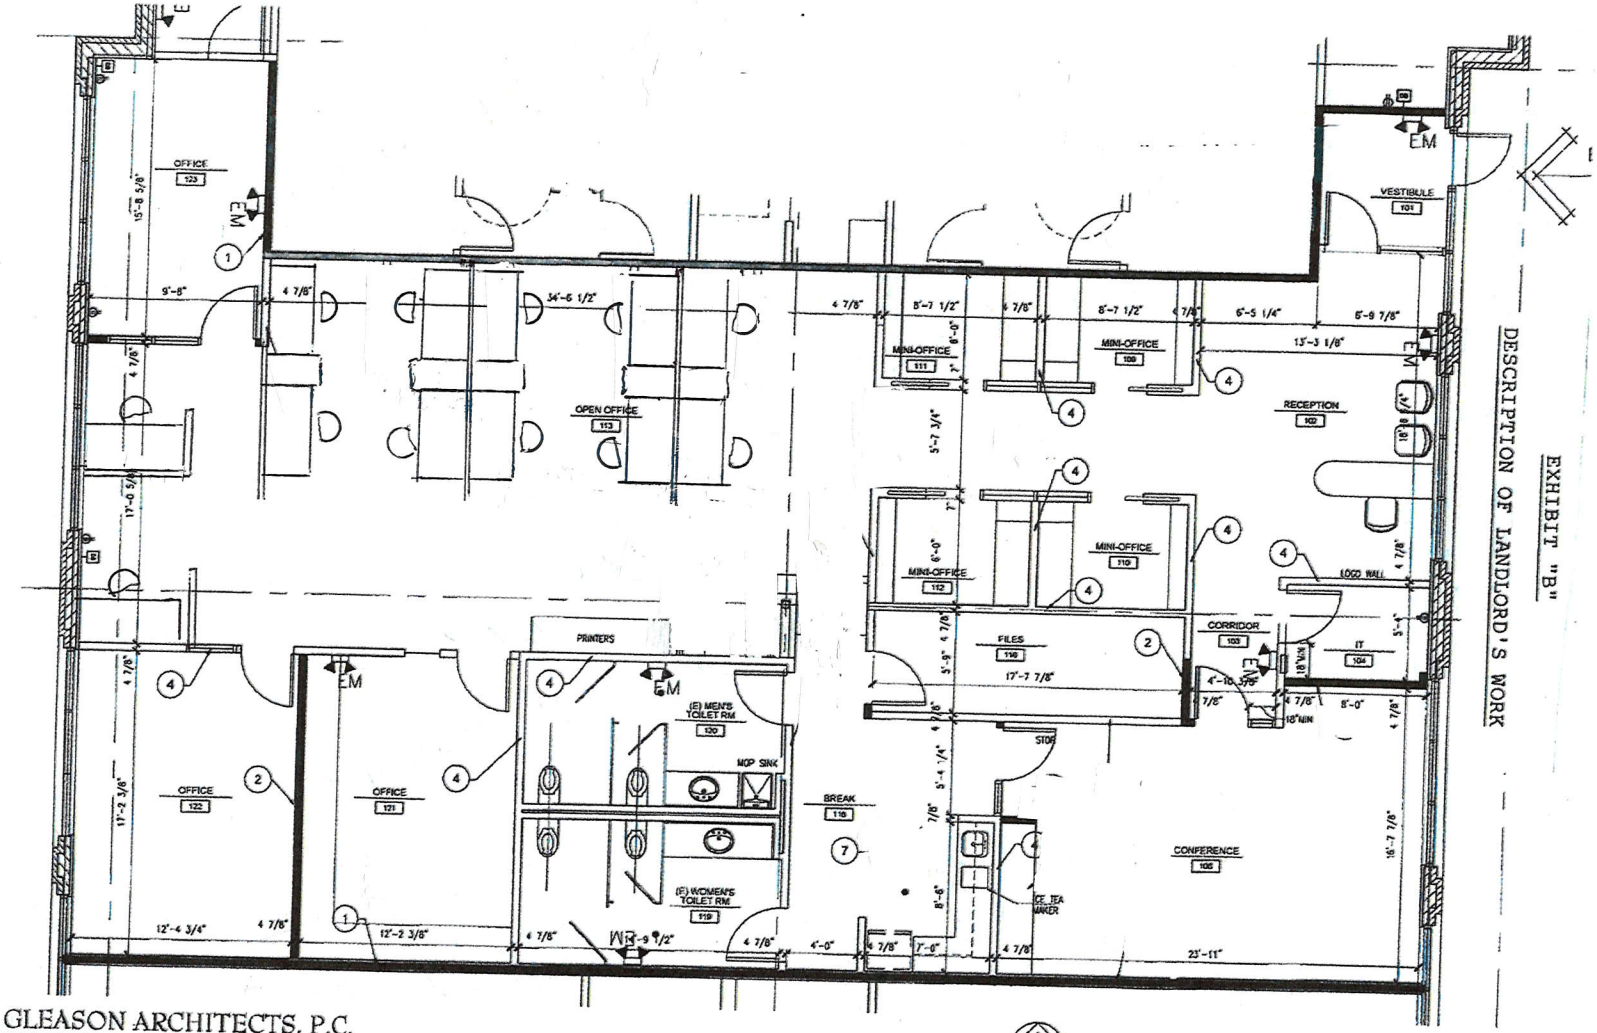

GLEASON ARCHITECTS, P.C.

769 Heartland Drive, Unit A
Sugar Grove, Illinois
Phone: 630-466-8740

FLOOR PLAN

SCALE: 1/4" = 1'-0"

N