BUILDING PREMISES & 17 PARKING SPACES

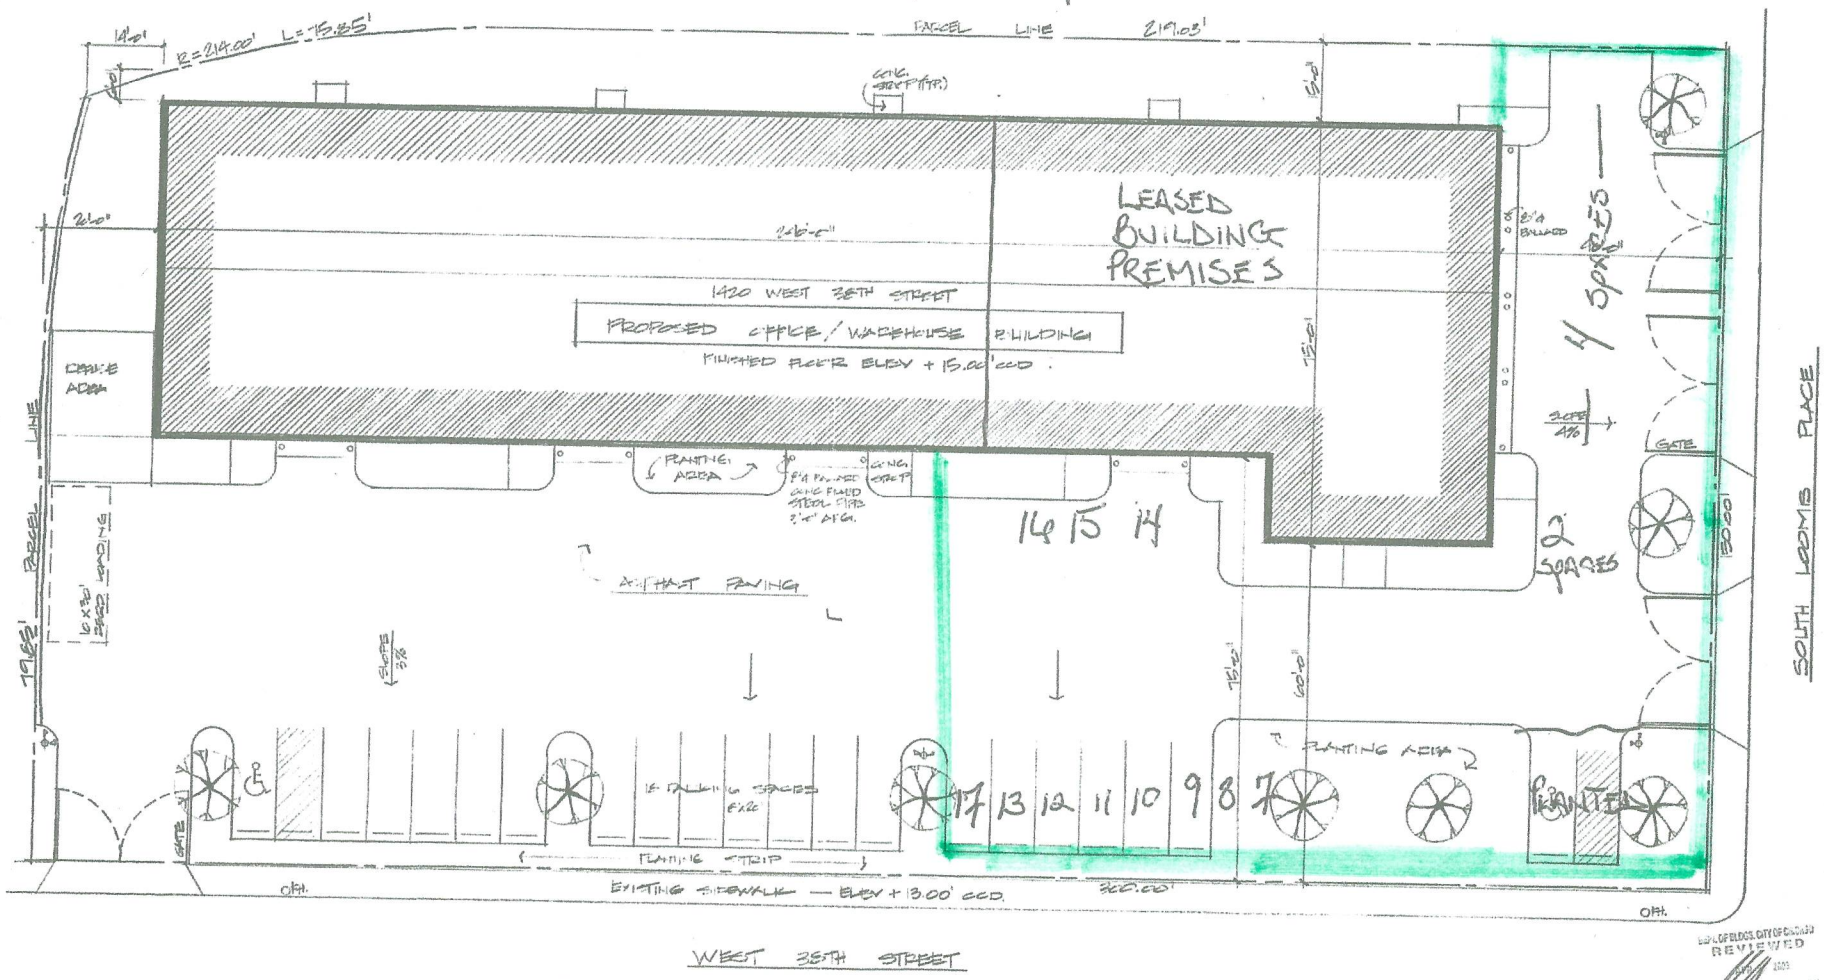

SITE PLAN - 1"=10'-0"

NOTE:
SEE LANDSCAPE PLAN FOR APPROVED PLANTING AND FENCING

DEPT. OF BLDGS. CITY OF CHICAGO
REVIEWED

STATE OF ILLINOIS
CHARLES W. SCHULT
01-10016
LICENSED ARCHITECT

CHAS. W. SCHULT - ARCHITECT
ARCHITECTURE
CONSTRUCTION MANAGEMENT
773-342-2191

NO.	REVISION	DATE
2	GENERAL	11/1/01
1	PLANNING	6/5/01

DATE 5/7/01 PRJ. NO. 2020
SCALE 1/8" CHK.
DRN. CWS. CKD.

SITE PLAN

PROPOSED OFFICE/WAREHOUSE BUILDING
W. 38TH ST. & S. LOOMIS PL.
CHICAGO, IL 60609

DRAW. NO. A-2