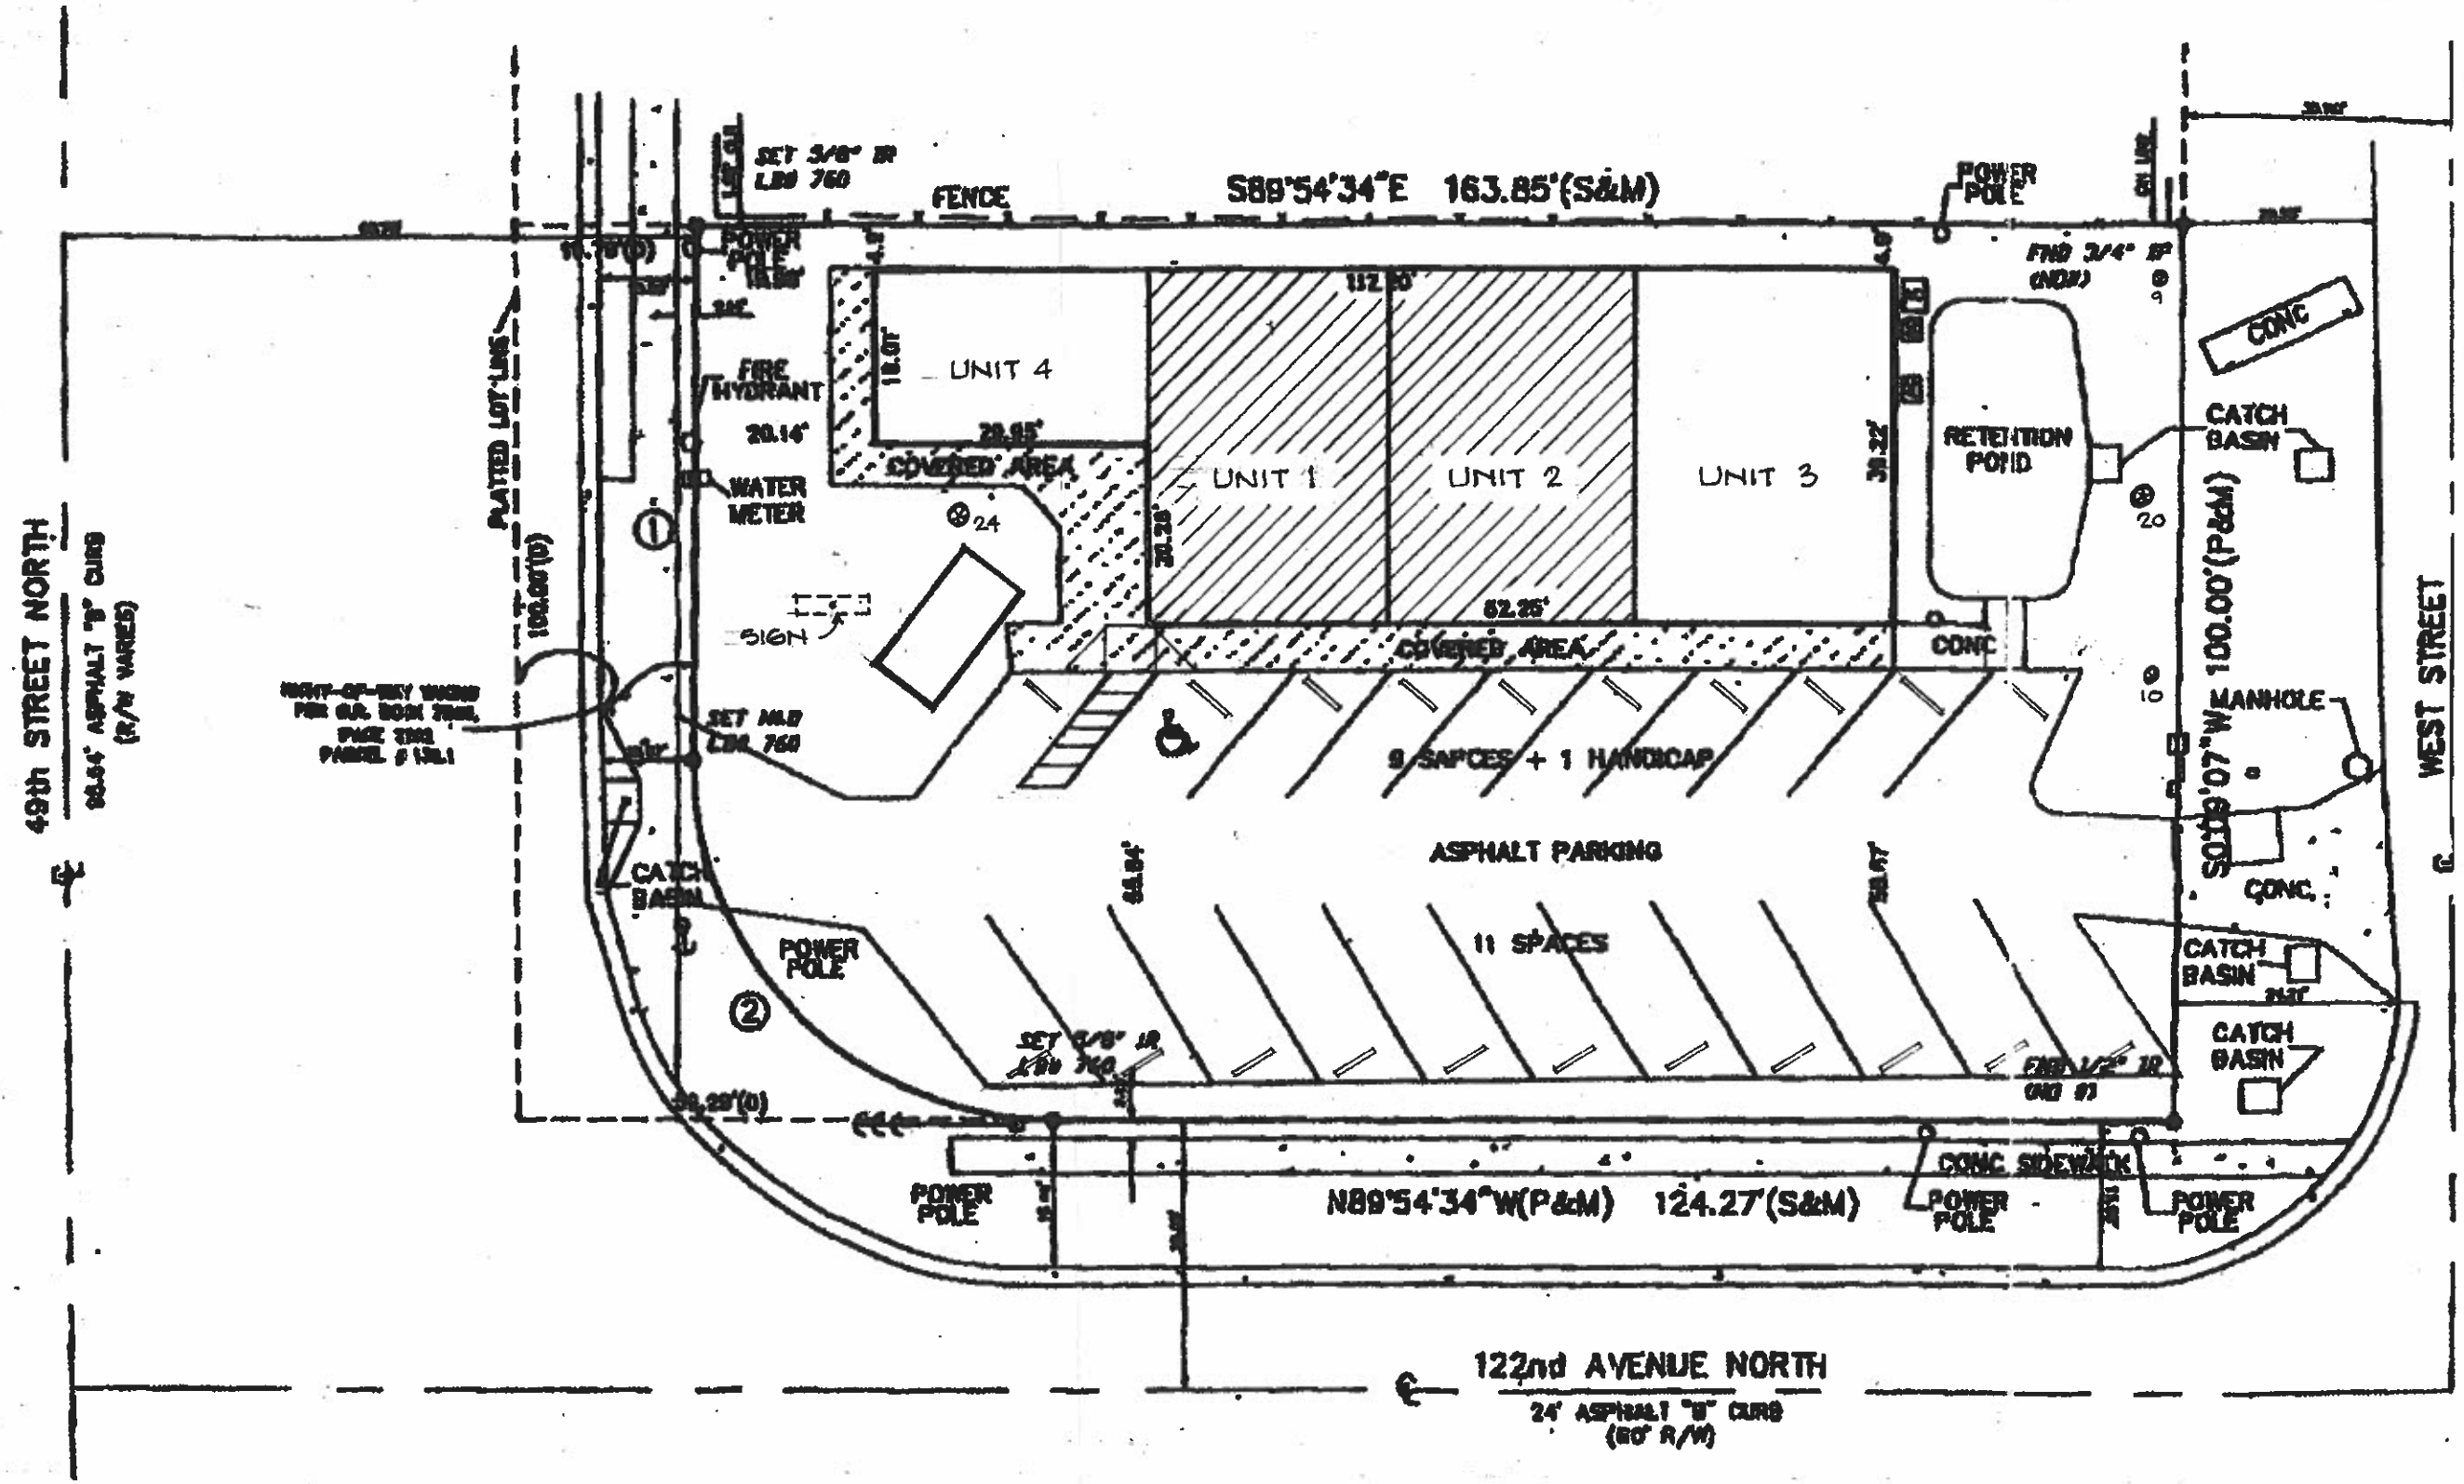


NORTH

SITE PLAN

1" = 20.0'

LEGAL DESCRIPTION