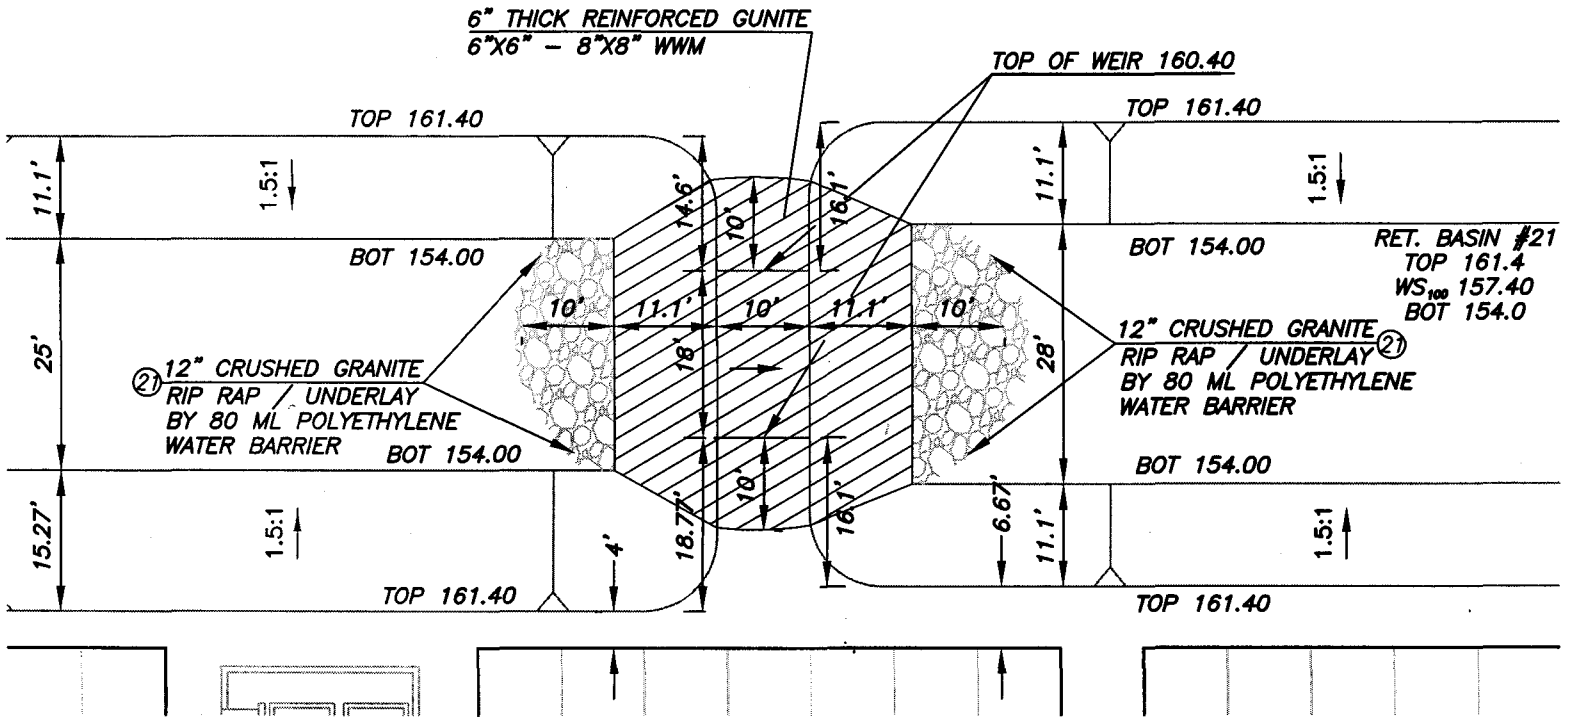

GRAPHIC SCALE

20 0 10 20 40 80

(IN FEET)

1 inch = 20 ft.

APPROVED BY
PUBLIC WORKS

BY

5/3/07

DATE

REGISTERED PROFESSIONAL ENGINEER
DAVID K. RICE JR.
NO. 35728
EXP. 6-30-07
CIVIL
STATE OF CALIFORNIA

APPROVED BY: CITY OF PALM DESERT

MARK GREENWOOD, P.E. DATE
RCE NO. 57969 EXP. 06/30/2008 DIRECTOR OF PUBLIC WORKS

PREPARED UNDER THE DIRECT SUPERVISION OF: DATE

DAVID K. RICE JR.
R.C.E. No. 35728 EXP. DATE: 06/30/07

Coachella Valley Engineers
77-899 Wolf Road, Suite 102, Palm Desert, CA 92211
TEL(760)360-4200
FAX(760)360-4204

SCALE: 1" = 20'

DATE: JANUARY, 2007

BENCHMARK:
CITY OF PALM DESERT B.M.#103, 3" BRASS DISK IN CATCH BASIN STAMPED 103 SW INTERSECTION OF COOK ST. AND FRANK SINATRA DR. ELEV: 246.869 FT, NGVD29

IN THE CITY OF LA QUINTA, STATE OF CALIFORNIA

DRAINAGE WEIR GUNITE DETAIL
VALLEY BUSINESS PARK
TRACT MAP 31563

IN THE NW1/4 OF SECTION 34, T.4S., R.6E. S.B.M.

FOR J.W. DESIGN & CONSTRUCTION, INC. JOB No. 03168

SHEET No. 1 OF 2 SHTS.

FILE No.

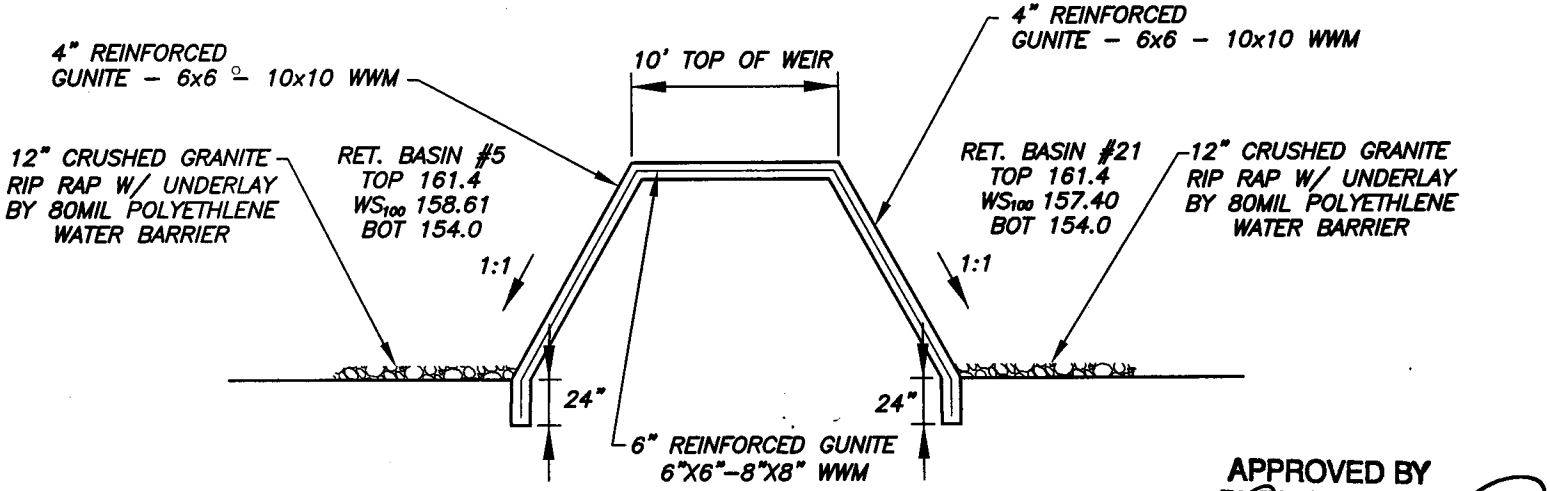

DRAINAGE WEIR GUNITE DETAIL

N.T.S.

APPROVED BY PUBLIC WORKS

BY

5/3/07

DATE

REGISTERED PROFESSIONAL ENGINEER DAVID K. RICE JR. NO. 35728 EXP. 6-30-07 CIVIL STATE OF CALIFORNIA

APPROVED BY: CITY OF PALM DESERT

MARK GREENWOOD, P.E. DATE
RCE NO. 57989 EXP. 06/30/2008 DIRECTOR OF PUBLIC WORKS

PREPARED UNDER THE DIRECT SUPERVISION OF: DATE

DAVID K. RICE JR.
R.C.E. No. 35728 EXP. DATE:06/30/07

Coachella Valley Engineers
77-899 Wolf Road, Suite 102, Palm Desert, CA 92211
TEL(760)360-4200
FAX(760)360-4204

SCALE: 1" = 20'

DATE: JANUARY, 2007

BENCHMARK:
CITY OF PALM DESERT B.M.#103, 2" BRASS DISK IN CATCH BASIN STAMPED 103 SW INTERSECTION OF COOK ST. AND FRANK SINATRA DR. ELEV: 245.669 FT, NGVD29

IN THE CITY OF LA QUINTA, STATE OF CALIFORNIA

DRAINAGE WEIR GUNITE DETAIL
VALLEY BUSINESS PARK
TRACT MAP 31563
IN THE NW1/4 OF SECTION 34, T.4S., R.6E. S.B.M.

FOR J.W. DESIGN & CONSTRUCTION, INC. JOB No. 03168

SHEET No. 2 OF 2 SHTS.

FILE No.

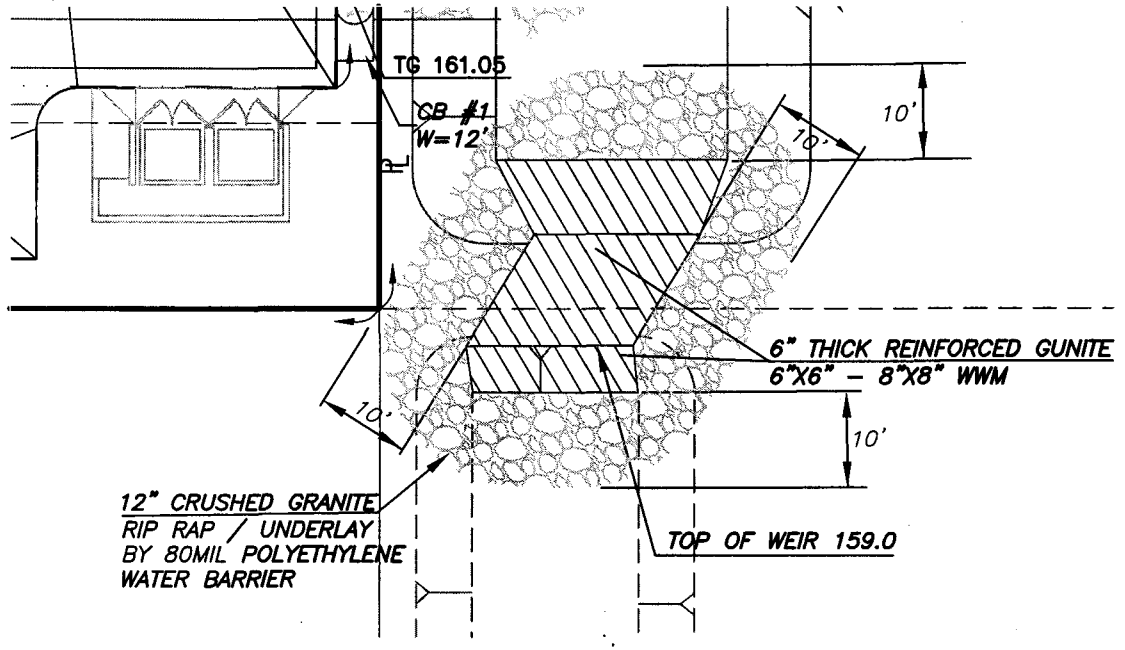

GRAPHIC SCALE

20 0 10 20 40 80

(IN FEET)

1 inch = 20 ft.

APPROVED BY
PUBLIC WORKS

BY

5/3/07

DATE

REGISTERED PROFESSIONAL ENGINEER
DAVID K. RICE JR.
NO. 35728
EXP. 6-30-07
CIVIL
STATE OF CALIFORNIA

APPROVED BY: CITY OF PALM DESERT

MARK GREENWOOD, P.E. DATE
RCE NO. 57989 EXP. 06/30/2008 DIRECTOR OF PUBLIC WORKS

PREPARED UNDER THE DIRECT SUPERVISION OF: DATE

DAVID K. RICE JR.
R.C.E. No. 35728 EXP. DATE:06/30/07

Coachella Valley Engineers
77-899 Wolf Road, Suite 102, Palm Desert, CA 92211
TEL(760)360-4200
FAX(760)360-4204

SCALE: 1" = 20'

DATE: JANUARY, 2007

BENCHMARK:
CITY OF PALM DESERT B.M.#103, 2" BRASS DISK IN CATCH BASIN STAMPED 103 SW INTERSECTION OF COOK ST. AND FRANK SINATRA DR. ELEV: 245.899 FT. NGVD29

IN THE CITY OF LA QUINTA, STATE OF CALIFORNIA

DRAINAGE WEIR GUNITE DETAIL
VALLEY BUSINESS PARK
TRACT MAP 31563 - PARCEL 17

IN THE NW1/4 OF SECTION 34, T.4S., R.6E. S.B.M.

FOR J.W. DESIGN & CONSTRUCTION, INC. JOB No. 03168

SHEET No. 1 OF 2 SHTS.

FILE No.

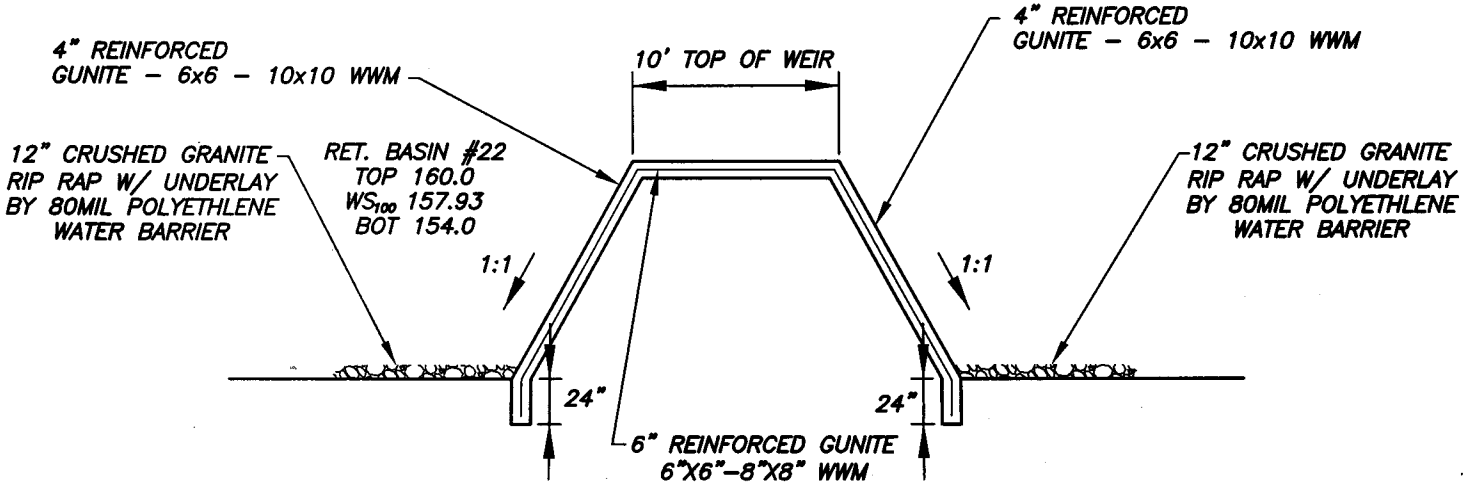

DRAINAGE WEIR GUNITE DETAIL

N.T.S.

APPROVED BY
PUBLIC WORKS

BY

5/3/07
DATE

REGISTERED PROFESSIONAL ENGINEER
DAVID K. RICE JR.
NO. 35728
EXP. 6-30-07
CIVIL
STATE OF CALIFORNIA

APPROVED BY: CITY OF PALM DESERT

MARK GREENWOOD, P.E. DATE
RCE NO. 57989 EXP. 06/30/2008 DIRECTOR OF PUBLIC WORKS

PREPARED UNDER THE
DIRECT SUPERVISION OF: DATE

DAVID K. RICE JR.
R.C.E. No. 35728 EXP. DATE:06/30/07

Coachella Valley Engineers
77-899 Wolf Road, Suite 102, Palm Desert, CA 92211
TEL(760)360-4200
FAX(760)360-4204

SCALE: 1" = 20'
DATE: JANUARY, 2007

BENCHMARK:
CITY OF PALM DESERT B.M.#103, 2" BRASS DISK IN CATCH BASIN STAMPED 103 SW INTERSECTION OF COOK ST. AND FRANK SINATRA DR. ELEV. 246.889 FT, NGVD29

IN THE CITY OF LA QUINTA, STATE OF CALIFORNIA

DRAINAGE WEIR GUNITE DETAIL
VALLEY BUSINESS PARK
TRACT MAP 31563 - PARCEL 17
IN THE NW1/4 OF SECTION 34, T.4S., R.6E. S.B.M.

FOR J.W. DESIGN & CONSTRUCTION, INC. JOB No. 03168

SHEET No. 2
OF 2 SHTS.
FILE No.