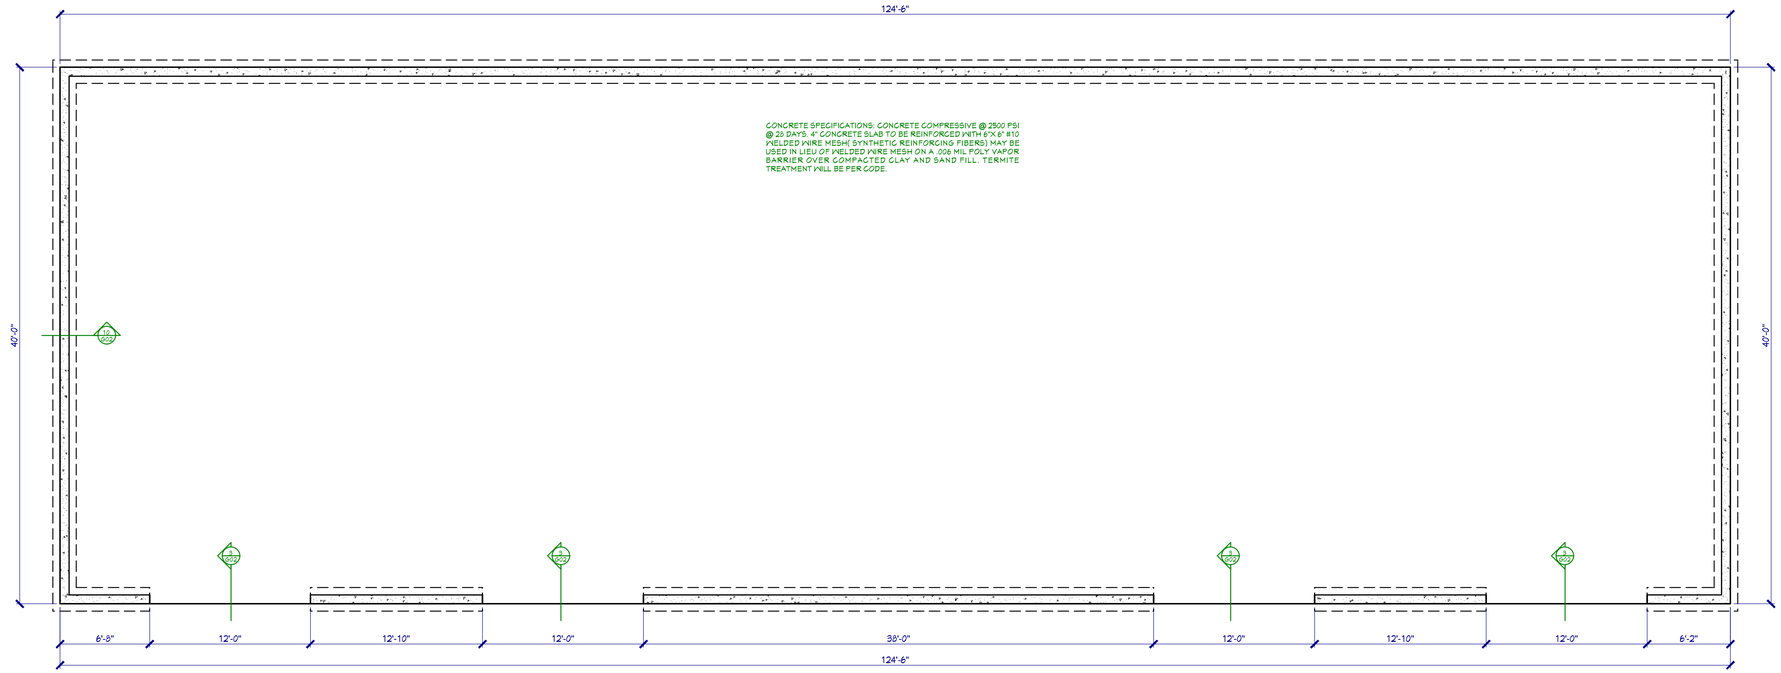

FOUNDATION PLAN

SCALE 3/16" = 1'- 0"

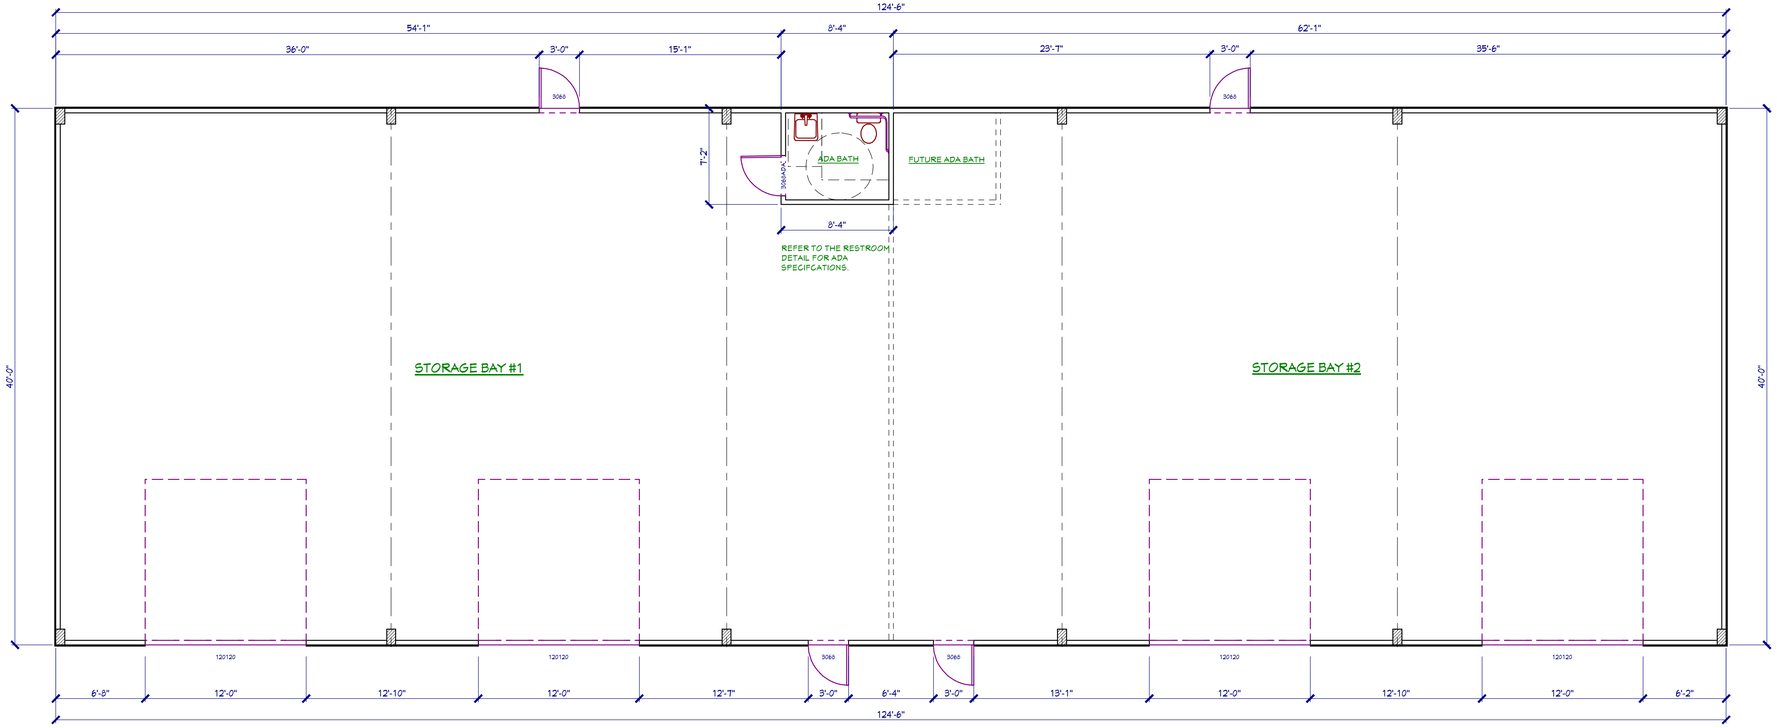

FLOOR PLAN

SCALE 3/16" = 1'- 0"

AREA CALCULATIONS:

4,980 ... TOTAL AREA

ENGINEERING BY:
RICHARD L. BENNETT, ARCHITECT
BENNETT & ASSOCIATES
3158 DORIS STREET
CRESTVIEW, FL 32536
(850) 682-3405

RICHARD L. BENNETT DATE

STATE OF FLORIDA / LIC # 12075

A NEW PLAN FOR:

TIM TARPLEY
CONSTRUCTION, INC.

TO THE BEST OF MY KNOWLEDGE, THESE PLANS ARE DRAWN TO COMPLY WITH THE OWNERS AND/OR BUILDERS SPECIFICATIONS WHICH ARE ASSUMED TO BE CORRECT. THE OWNER AND/OR BUILDER'S EXPENSE AND RESPONSIBILITY THE BUILDER SHALL VERIFY ALL DIMENSIONS AND CONDITIONS ON THE JOB BEFORE HOME DESIGNS IS NOT LIABLE FOR ERRORS. ONCE WORK HAS COMMENCED, NO ALTERATIONS WILL BE MADE IN THE PREPARATION OF THIS PLAN TO AVOID MISTAKES. ALL DIMENSIONS MUST BE FIELD VERIFIED BY THE CONTRACTOR OF THE JOB MUST CHECK ALL DIMENSIONS AND OTHER DETAILS PRIOR TO CONSTRUCTION AND BE SOLELY RESPONSIBLE FOR SAME.

SHEET CONTENTS:

FLOOR PLAN
FOUNDATION PLAN

PRESTIGE HOME DESIGNS
125 JEFF DRIVE
CRESTVIEW, FLORIDA 32536
(850) 685-2266
e-mail: prestigehomedesigns@cox.net

PLAN NUMBER
053018-01

SHEET NUMBER
2