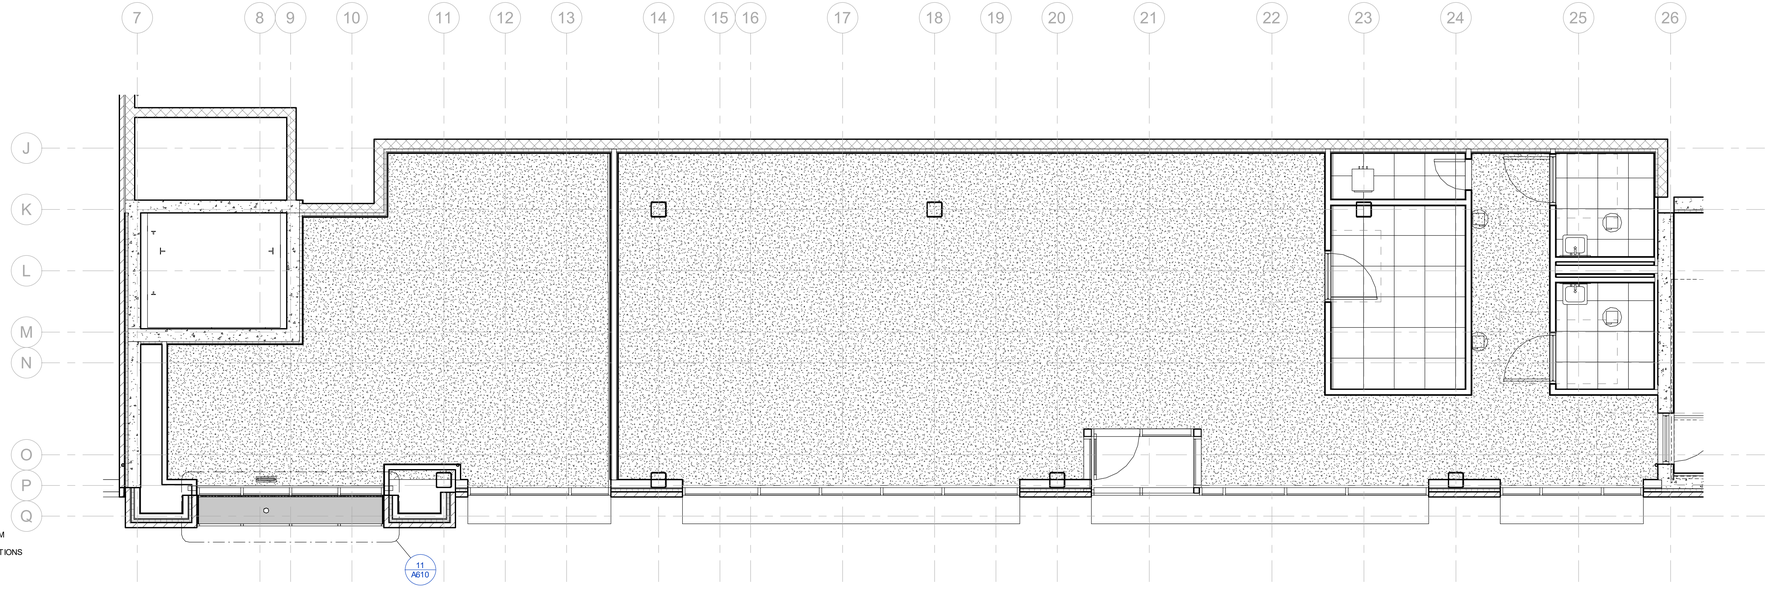

FURRED DOWN GYPSUM DRYWALL CEILING, 8'-0" A.F.F., TYP. EXCEPTIONS NOTED.

4' LED STRIP SURFACE MOUNTED

4' FLUORESCENT LIGHT SURFACE MOUNTED

JUNCTION BOX

PENDANT LIGHT

UNDER CABINET LIGHT

4" DIAM RECESSED LIGHT

EXHAUST FAN / LIGHT

EXIT SIGN

RETURN AIR GRILL

SUPPLY DIFFUSER

LINEAR DIFFUSER

FULL HEIGHT SOUND BATT INSULATION

REFLECTED CEILING PLAN LEGEND
1/8" = 1'-0"

2 LOBBY + RETAIL SPACE 1 REFLECTED CEILING PLAN
A151/A410 1/4" = 1'-0"

LIGHT FIXTURES
1/4" = 1'-0"

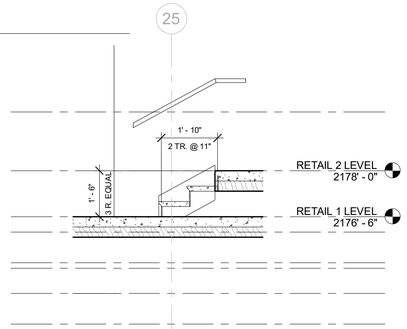

4 STAIR SECTION 2 - RETAIL 1
A410/A410 1/2" = 1'-0"

PLUMBING CHASE

NON BEARING WALL

PRESCIENT SYSTEM WALL

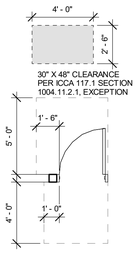

PLAN + ADA LEGEND
1/4" = 1'-0"

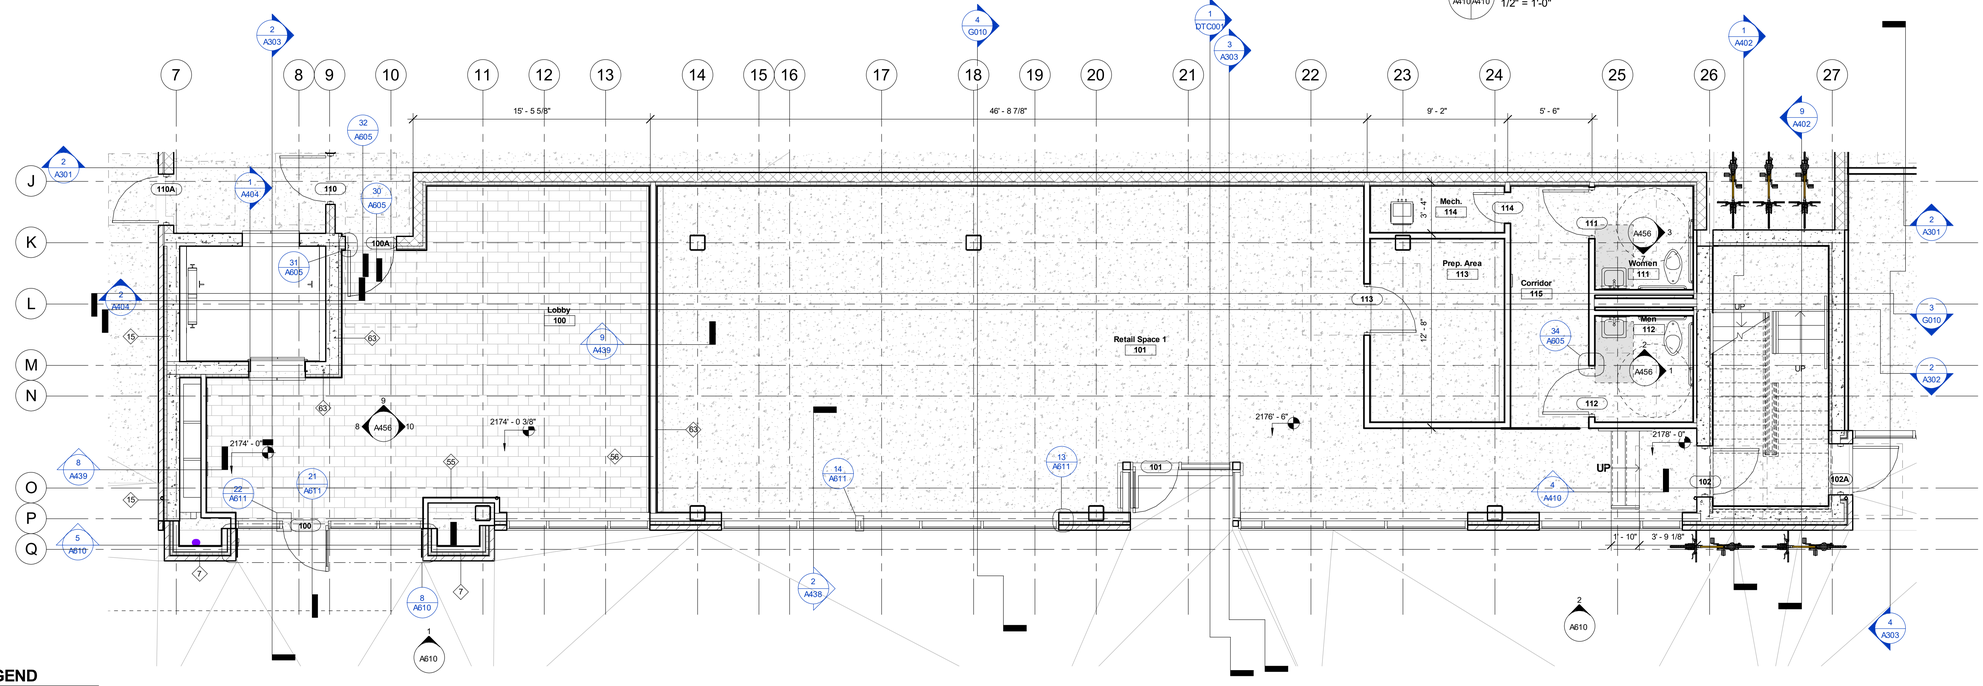

1 LOBBY + RETAIL SPACE 1 PLAN
A103/A410 1/4" = 1'-0"

ALBERICE
ARCHITECTURE+DESIGN, PA
828.251.5550 P
828.251.1465 F
WWW.ALBERICE.COM
12 S. LEXINGTON AVE., SUITE 100
ASHEVILLE, NC 28801

45 Asheland Condominium

45 Asheland Avenue
Asheville, NC 28801

Asheland Avenue Group, LLC

Construction Documents

ALBERICE ARCHITECTURE + DESIGN, PA
CERT. NO. 514
ASHEVILLE, N.C.
PETER Y. ALBERICE
REGISTERED ARCHITECT
4401
NORTH CAROLINA
ASHEVILLE, N.C.
July 1, 2016

Consultants

Civil Engineer
Mattern & Craig, Inc
12 Broad Street
Asheville, NC 28801
(828) 254-2201
Contact: Dana Bolden, PE
Email: djbolden@matternandcraig.com

Structural Engineer
Medlock & Associates Engineering, P.A.
53 Asheland Avenue, Suite 101
Asheville, NC 28801
(828) 232-4448
Contact: Edward Medlock, P.E.
Email: emedlock@medlockengr.com

Diversakore
1800 Peachtree St NW, Suite 425
Atlanta, GA 30309
404-229-4205
Contact: Brian Conlan
brian@diversakore.com

Diversakore Structural Engineer
DCI Engineers
106 E 6th St, Suite 200
Austin, TX 78701
512-472-9797
Contact: Kris Swanson
kswanson@dci-engineers.com

Prescient
14401 W. 65th Way Unit B
Arvada, CO 80004
T: 303-397-1914
www.prescientco.com

Prescient Structural Engineer
S.A. MIRO, Inc
4582 S. Ulster St. Pkwy., Ste. 750
Denver, CO 80237
303-741-3737
Contact: Chris Hesek, P.E.
Email: chesek@semiro.com

Plumbing, Mechanical & Electrical Engineer
MEP3 Engineering, PLLC
233 N. Main Street, Suite 8
Greenville, SC 29601
864-558-0450
Contact: William D. Knight, PE
Email: bknight@mep-3.com

These drawings and the accompanying specifications are the instruments of service and as such shall remain the property of the Architect. They have been prepared for a specific project and shall not be used in conjunction with any other project without prior written permission of the Architect.

Copyright 2016 Alberice Architecture + Design PA

No.	Description	Date

Lobby + Retail Space 1

Project number	2016 45 Asheland
Date	July 1, 2016
Drawn by	AA+D
Checked by	AA+D

A410

Scale: As indicated

C:\Users\Administrator\Documents\2016 05 01_33-45 Asheland CD_Eric.rvt

7/7/2016 9:04:43 AM