LEGEND

SYMBOL	DESCRIPTION
	HIGH BAY LIGHT FIXTURE IN WAREHOUSE AREA
	2X4 LAY-IN CEILING LIGHT FIXTURE
	EMERGENCY LIGHT W/ BATTERY BACKUP
	ILLUMINATED EXIT SIGN W/ BATTERY BACKUP
	EXHAUST FAN
PANEL	ELECTRIC PANEL

PLACEMENT OF OUTLETS, SWITCHES, ETC. SHALL BE IN COMPLIANCE WITH ALL APPLICABLE ELECTRICAL CODES.

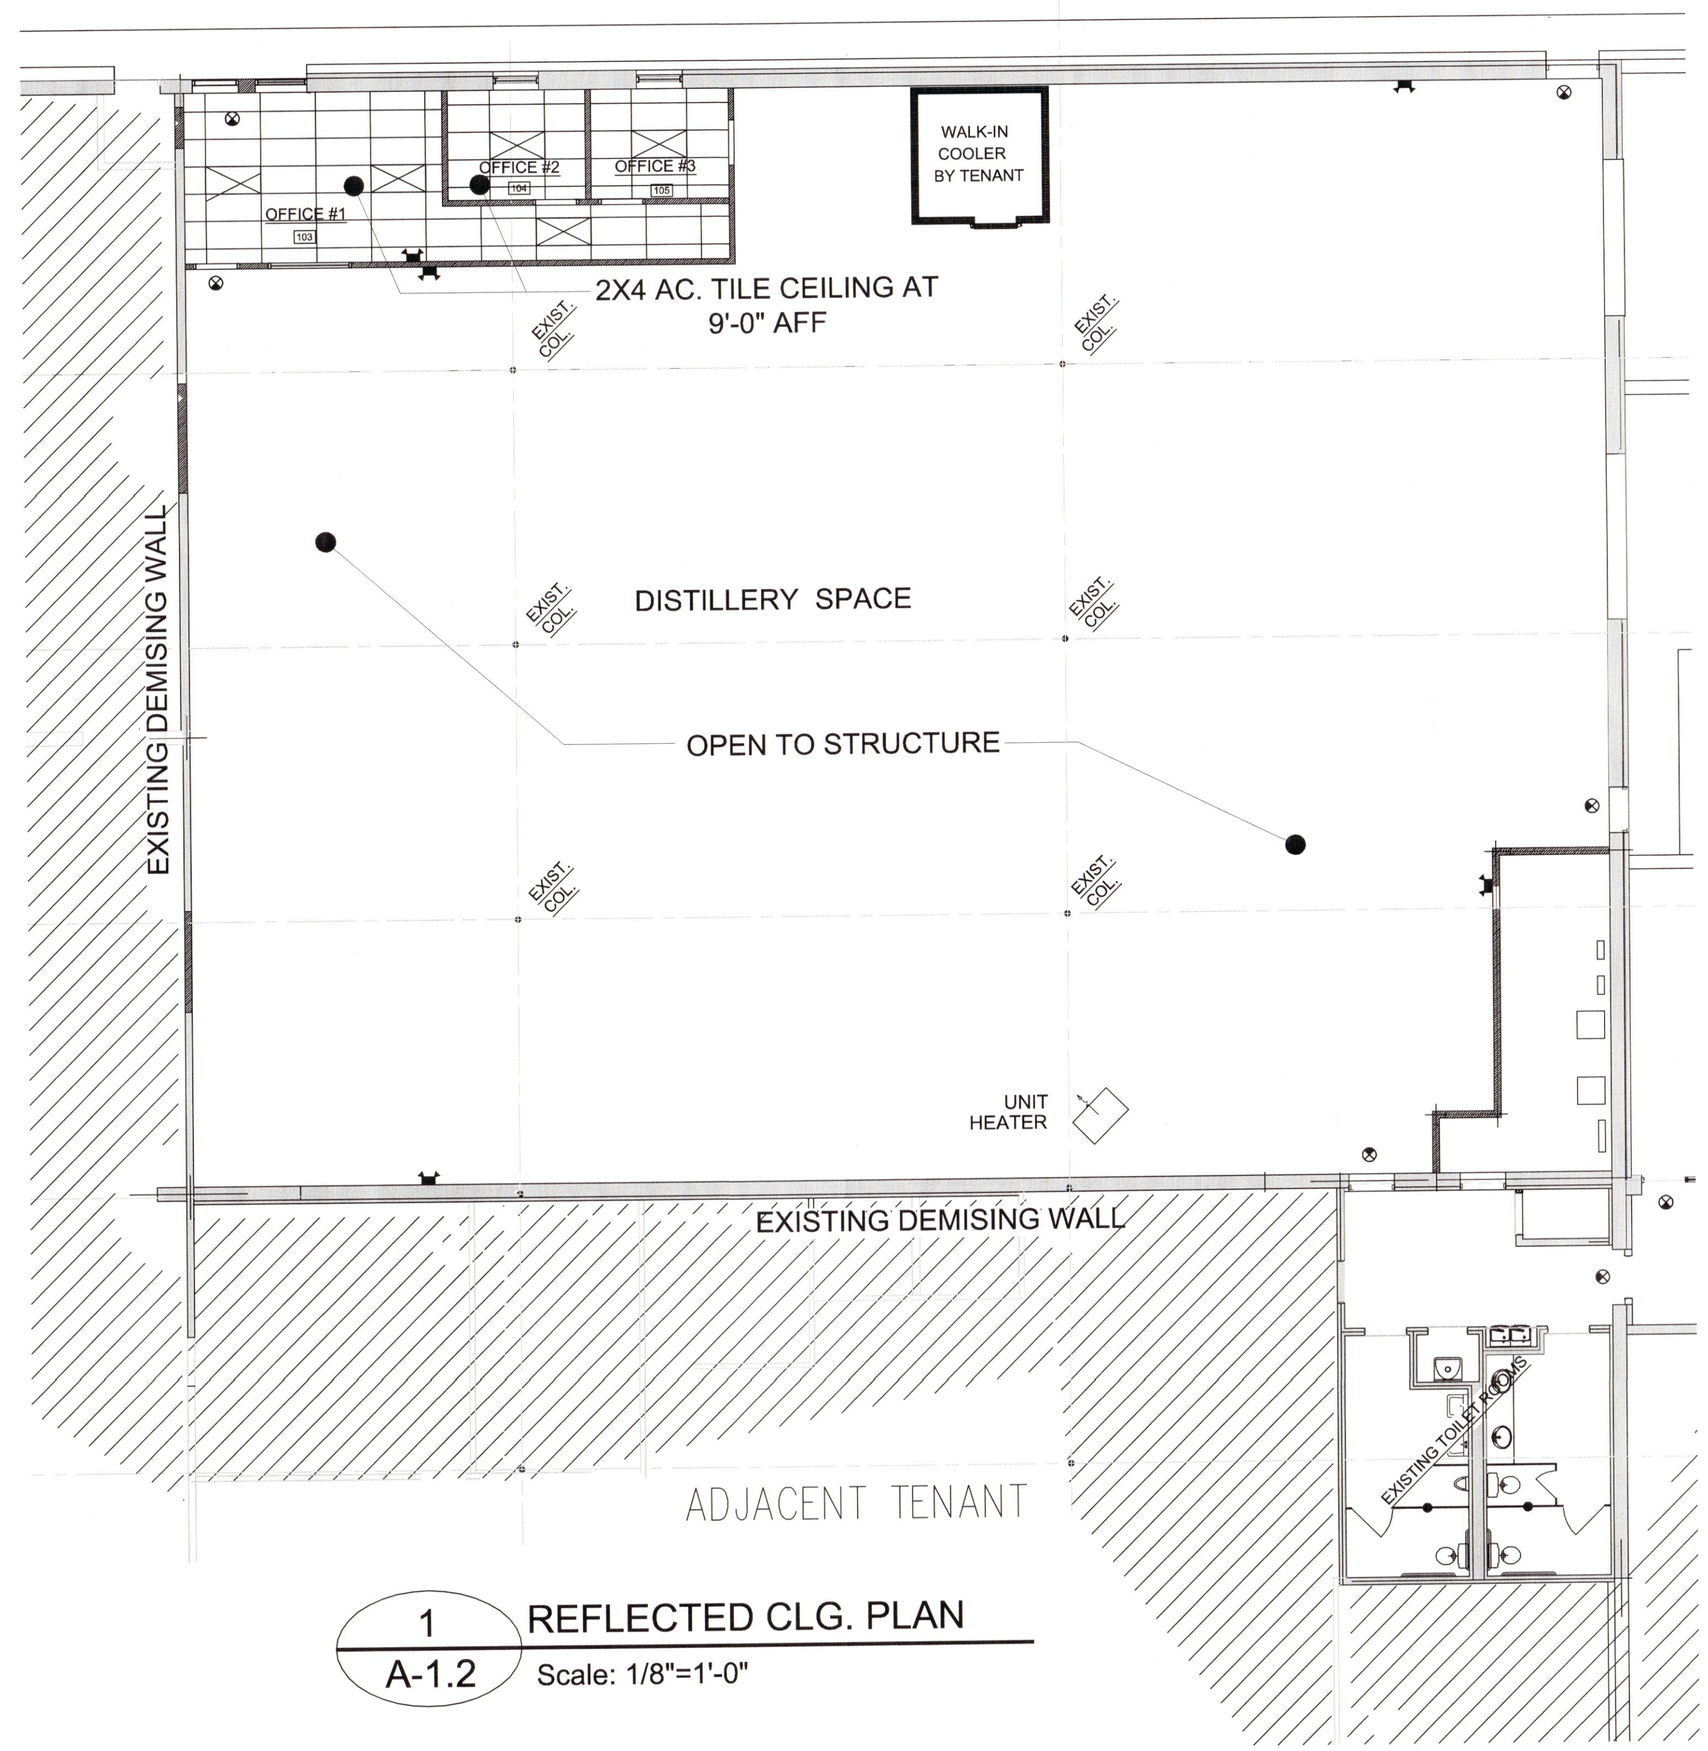

1 / A-1.2 REFLECTED CLG. PLAN

Scale: 1/8"=1'-0"

CMW GROUP
architects and planners
"The Building Blocks for the Success of Your Project"
313 East Church Street
Frederick Maryland 21701
www.cmwgroup.com
301-631-2995
Fax: 301-631-2996
VA Phone: 703-779-4725

The Architect hereby reserves his common law copyright and other property rights in these plans. These plans are not to be reproduced or copied in any form or manner whatsoever without first obtaining the express written permission and consent of CMW Group, Inc., nor are they to be assigned to any third party without obtaining said written consent.

Professional Certification. I hereby certify that these documents were prepared or approved by me, and that I am a duly licensed professional architect under the laws of the State of Maryland. License No:10613 Expiration Date:1-17-2022

REFLECTED CEILING PLAN

TENANT IMPROVEMENTS
SUITE 115
FOR TENTH WARD DISTILLERY
1341 HUGHES FORD ROAD

FREDERICK, MARYLAND

ISSUE LOG

REVISION LOG

NO.	DATE	DESCRIPTION

DATE	12/02/20
PROJECT NO.	20-37
PHASE	PERMIT
DRAWN BY	
CHECKED BY	

SEAL:

ARCHITECT #10613 R.J. WASHBURN, II. STATE OF MARYLAND

12/2/20

A-1.2