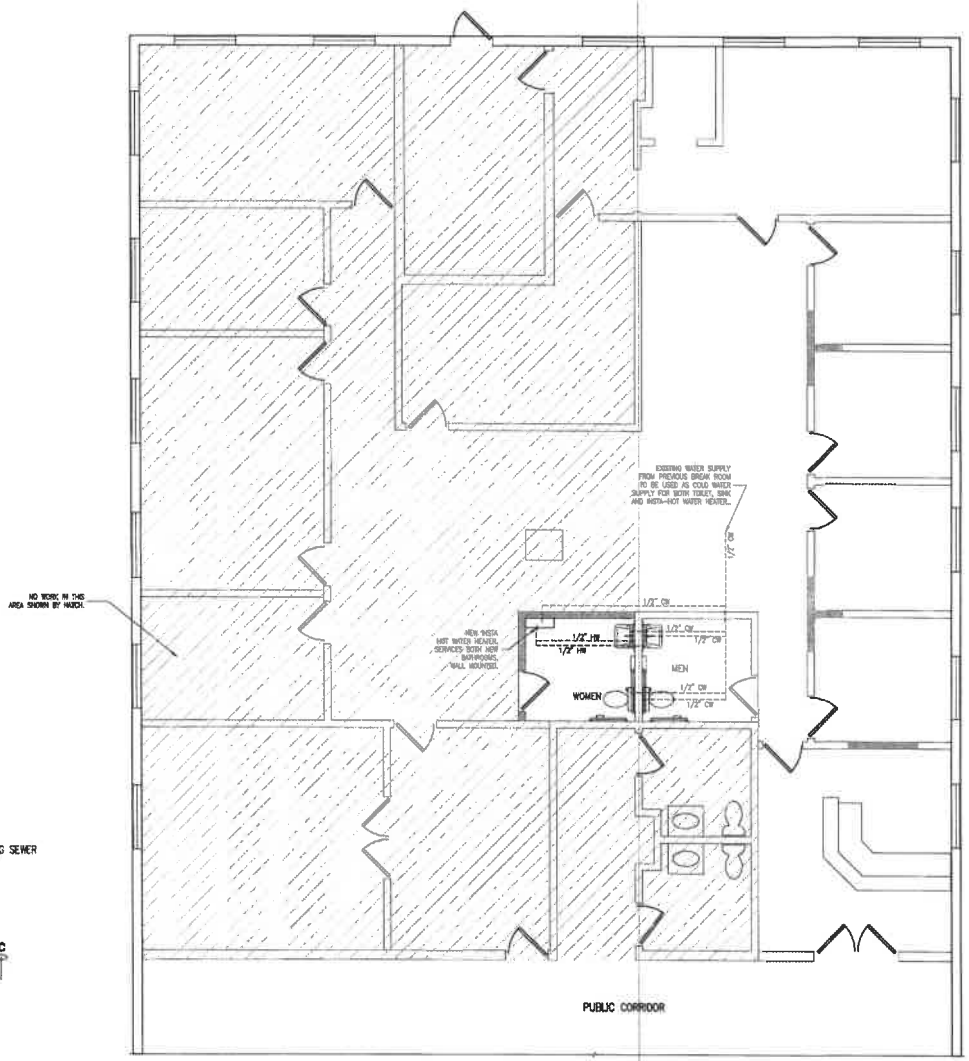

REVISED PLUMBING PLAN
SCALE: 1/4" = 1'-0"

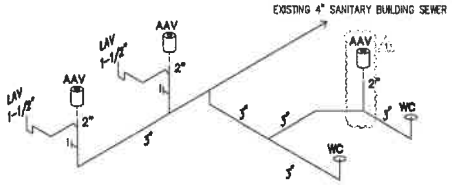

REVISED SEWER ISOMETRIC
SCALE: 1/4" = 1'-0"

The use of these specifications and plans shall be restricted to the original site and site for which they were prepared, any reproduction or modification is expressly limited to such use. Any other reproduction, in whole or in part, or modification of any of these specifications or plans, is prohibited without the written consent of Specialty Engineering Consultants, Inc. Information on this website only.

Specialty Engineering Consultants, Inc.

1 PLAN COMMENTS 12/30/21

SHEET INFORMATION
EXISTING/DEMO PLAN AND NOTES

PROJECT INFORMATION
BENN, HARRO & ISAACS
8250 CORAL RIDGE DR
SUITE 103
CORAL SPRINGS, FL

CLIENT INFORMATION
GOLDSTAR DESIGN CORP
10150 EDGEWATER CT
PARKLAND, FL 33076

SPECIALTY ENGINEERING CONSULTANTS, Inc
1089 SW 30th AVE.
SUITE 206
BOYNTON BEACH, FL 33426
BROW. - BROWARD - PALM BEACH
FL. CA. #0009117
561 - 782 - 8440 OFFICE
561 - 782 - 8445 FAX

FILE NAME: project_6250_Goldstar
SCALE: 1/4"=1'-0"
DATE: 12/30/21
INVES. BY: G.McD.
DRAWN BY: G.McD.
REVISION: 1

GARY Y. MCCARDLE
LICENSE No. 52614
STATE OF FLORIDA
PROFESSIONAL ENGINEER
1/6/22

DRAWN BY		PE FL	DATE
	GARY LEO MCC	PE FL	52614
	ADAM LABLANC	PE FL	72013

SHEET # S4 OF 6