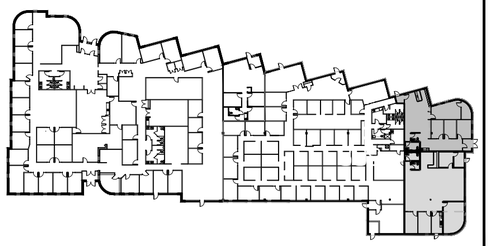

KEY PLAN
SCALE: N.T.S.

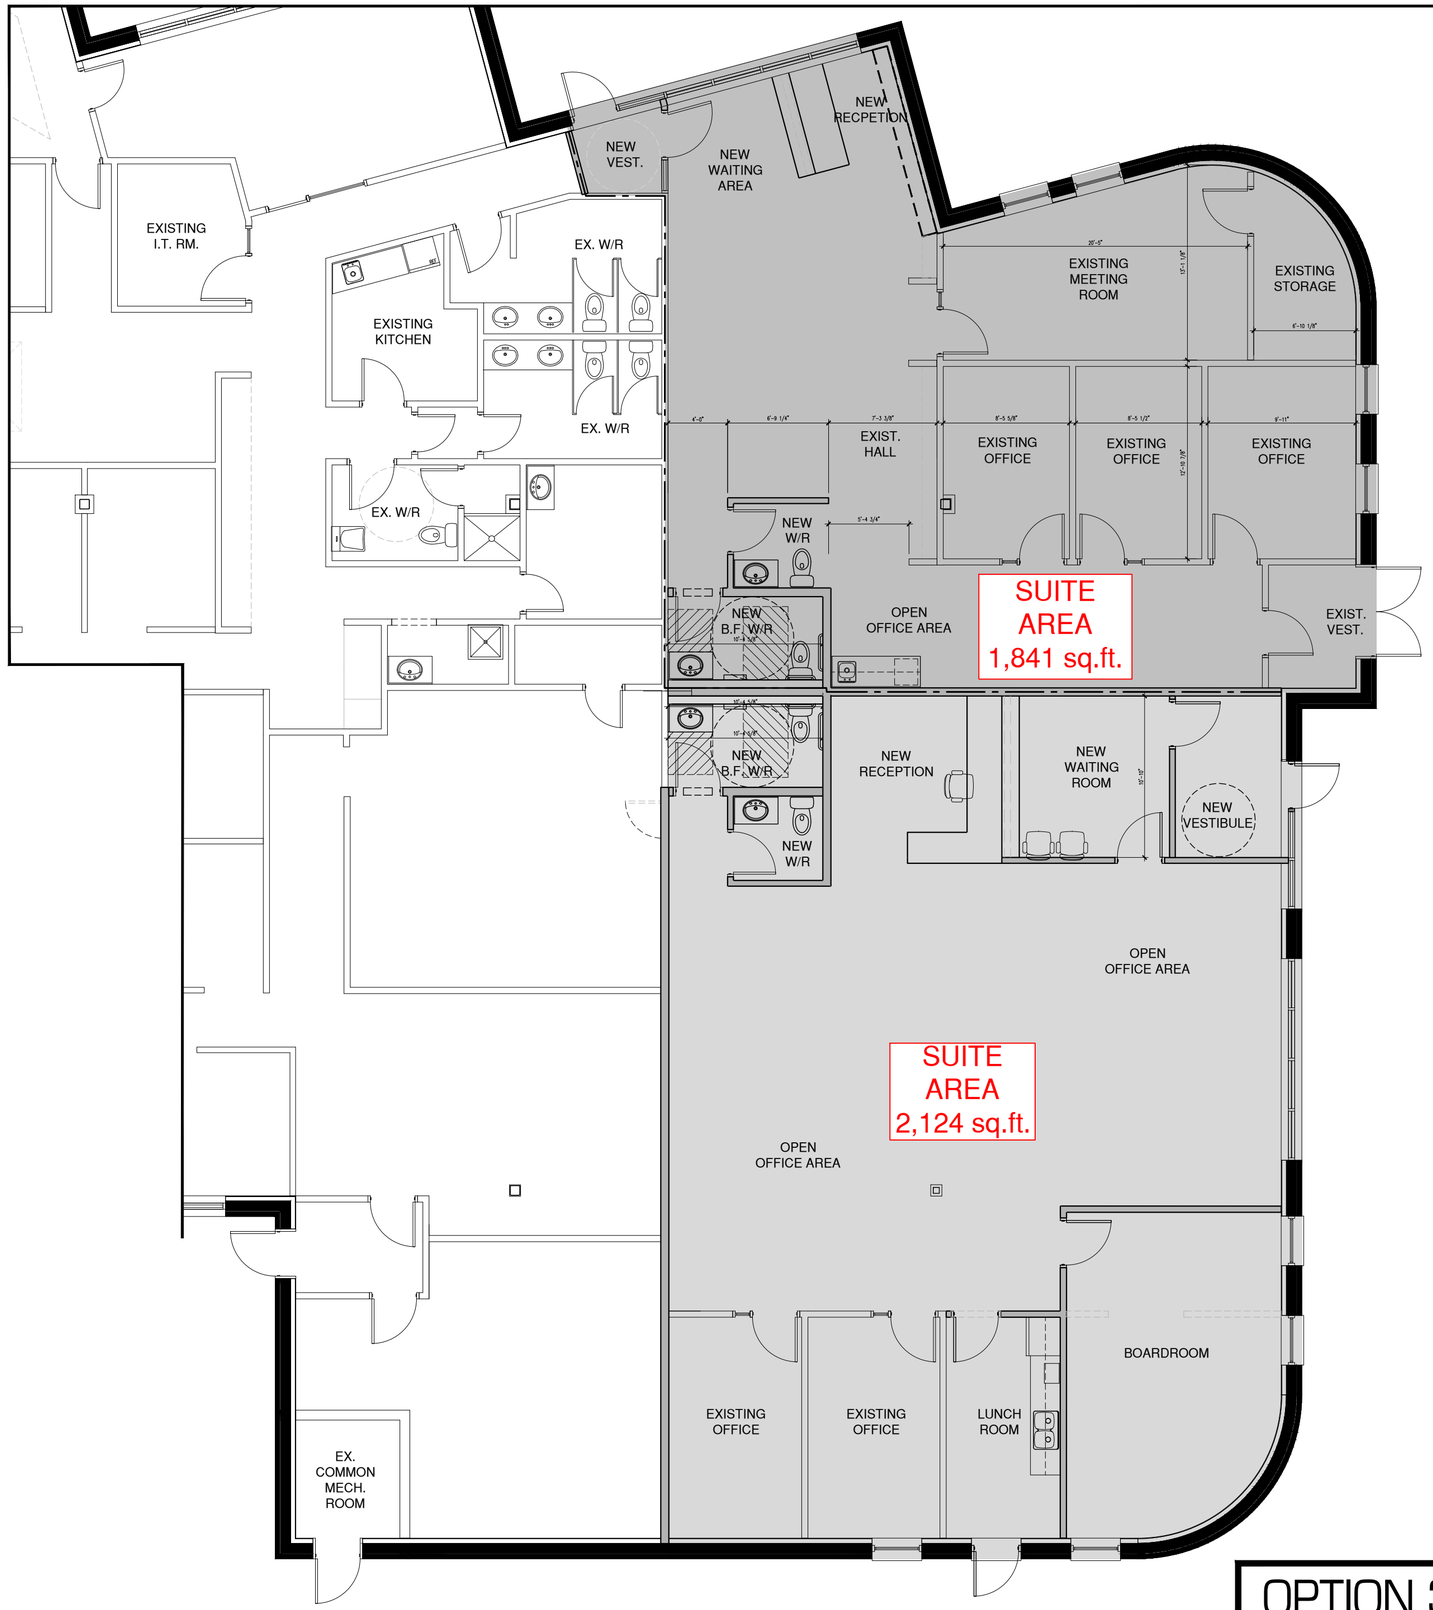

OPTION 3

SUITE 608

GREENWOOD CENTRE - BUILDING 600
3200 DEZIEL DRIVE, WINDSOR, ON.

Greenwood Centre

ROSATI
DEVELOP ▪ DESIGN ▪ CONSTRUCT