




--

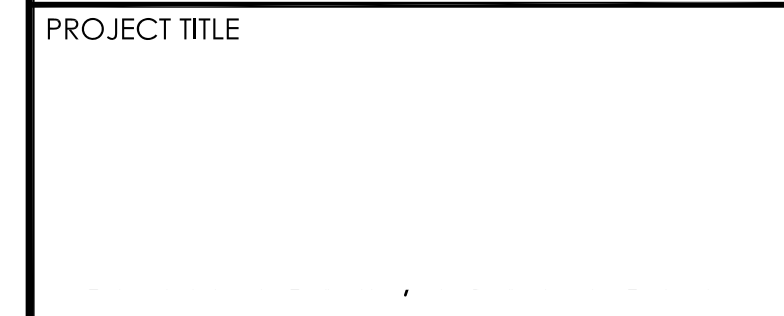

DWG FILE:	02245 A-12 TURN_SECOND.DWG		
DIRECTORY:	PROJECTS/SOCCER ACADEMY/CONS_DWG		
ISSUED TO:	OWNER / G.M.	ISSUE DATE:	10/4/04
DRAWN BY	EF/CC	DRAWING NO.	A-7.2
CHECKED BY	DD		
DATE	10-21-03		
SCALE	1/8" = 1'-0"	PROJECT NO.	02245

SCALE: 1/8" = 1'-0"