EXISTING WALLS

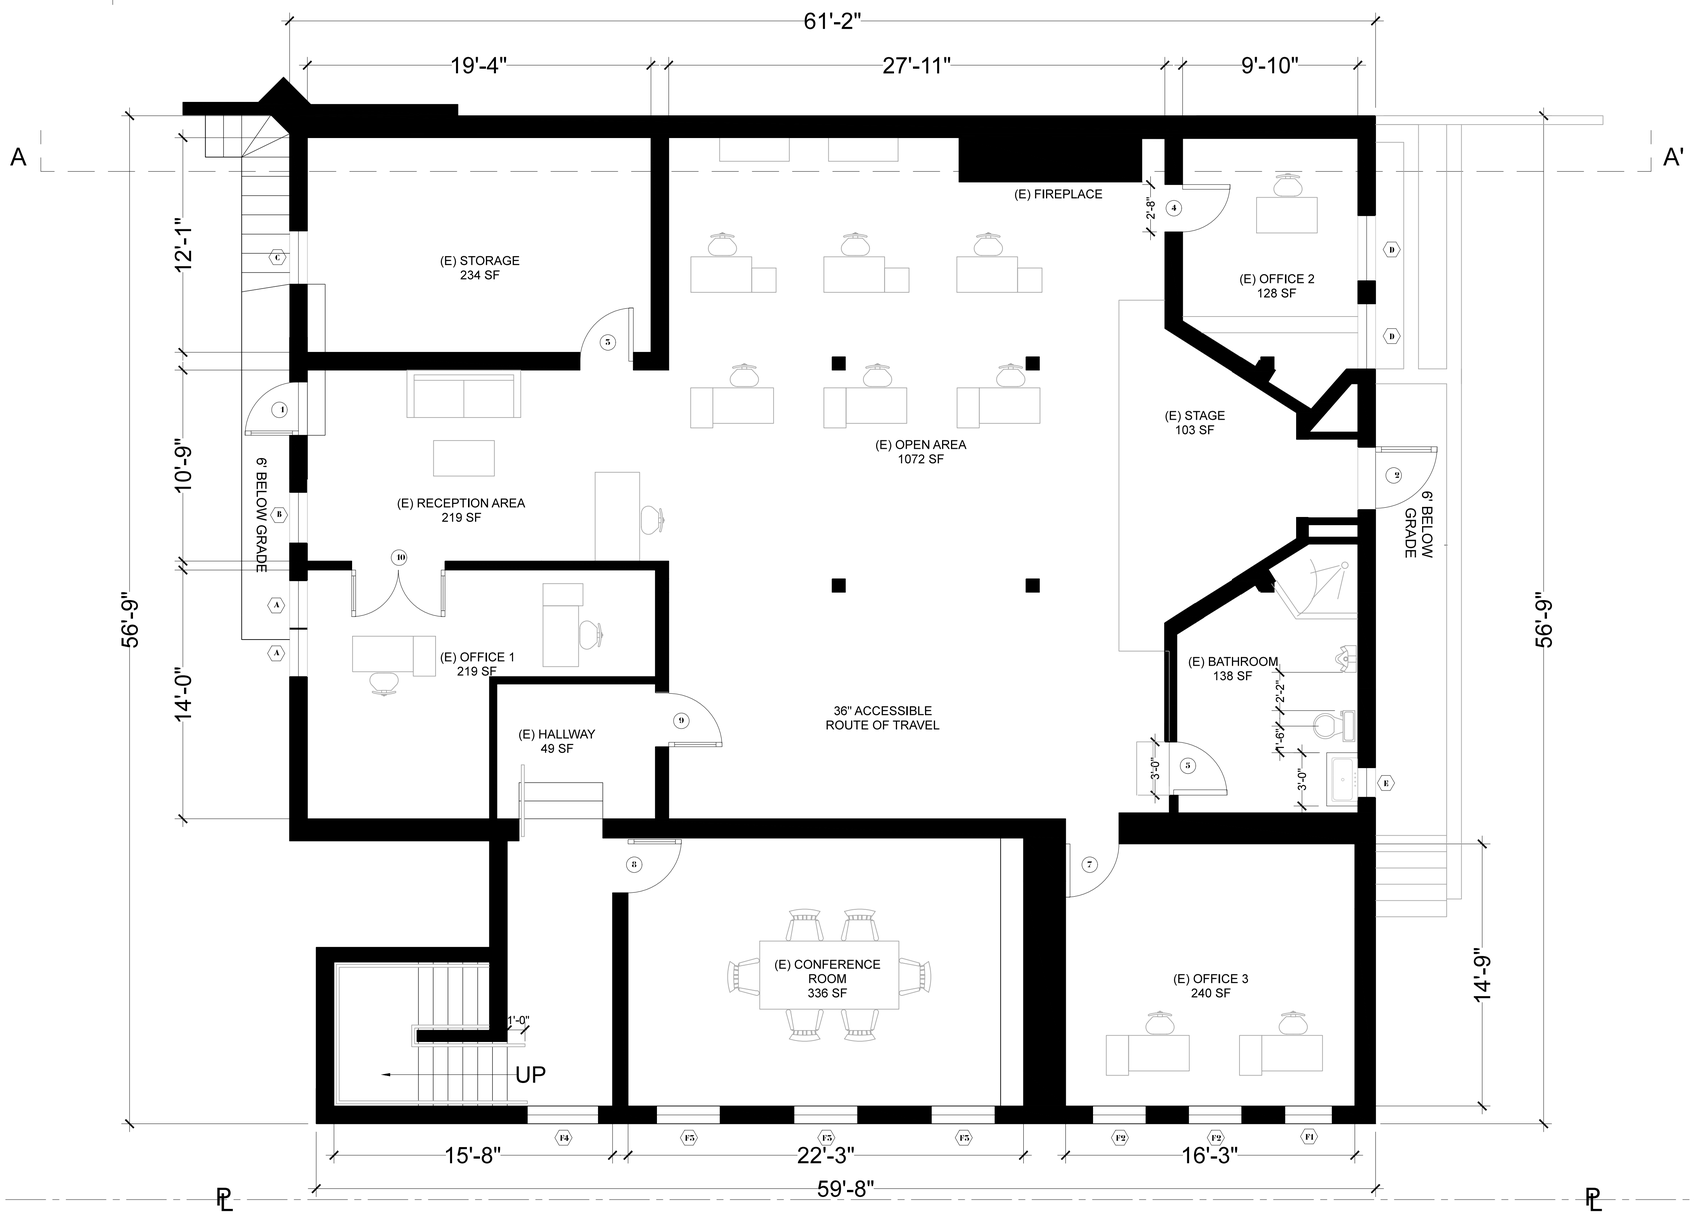

BASEMENT 3039.5 s.f.

1/4" = 1'-0"

EXTRAORDINARY
DESIGN

residential

commercial

project management

5009 YORK BLVD
LOS ANGELES,CA 90042
213.321.7505

OWNER:

4908 YORK BLVD, LLP
5009 YORK BLVD.
LOS ANGELES, CA 90042

PROJECT TITLE:

4908 YORK BLVD
LOS ANGELES CA, 90042
(INCL. 4904 YORK BLVD)

Information on this document is copywritten and is the property of extraordinary DESIGN and shall not be used , copied, reproduced or disclosed in whole or in part without
written consent of extraordinary DESIGN

REVISIONS

NUMBER	DESCRIPTION	DATE
1	2/ 15/ 15 CORRECTIONS	

COMP.DATE: 11/18/2014

SUB.DATE: 11/24/2014

SCALE: AS NOTED

SHEET TITLE:

BASEMENT FLOOR PLAN

SHEET NUMBER:

A1.0