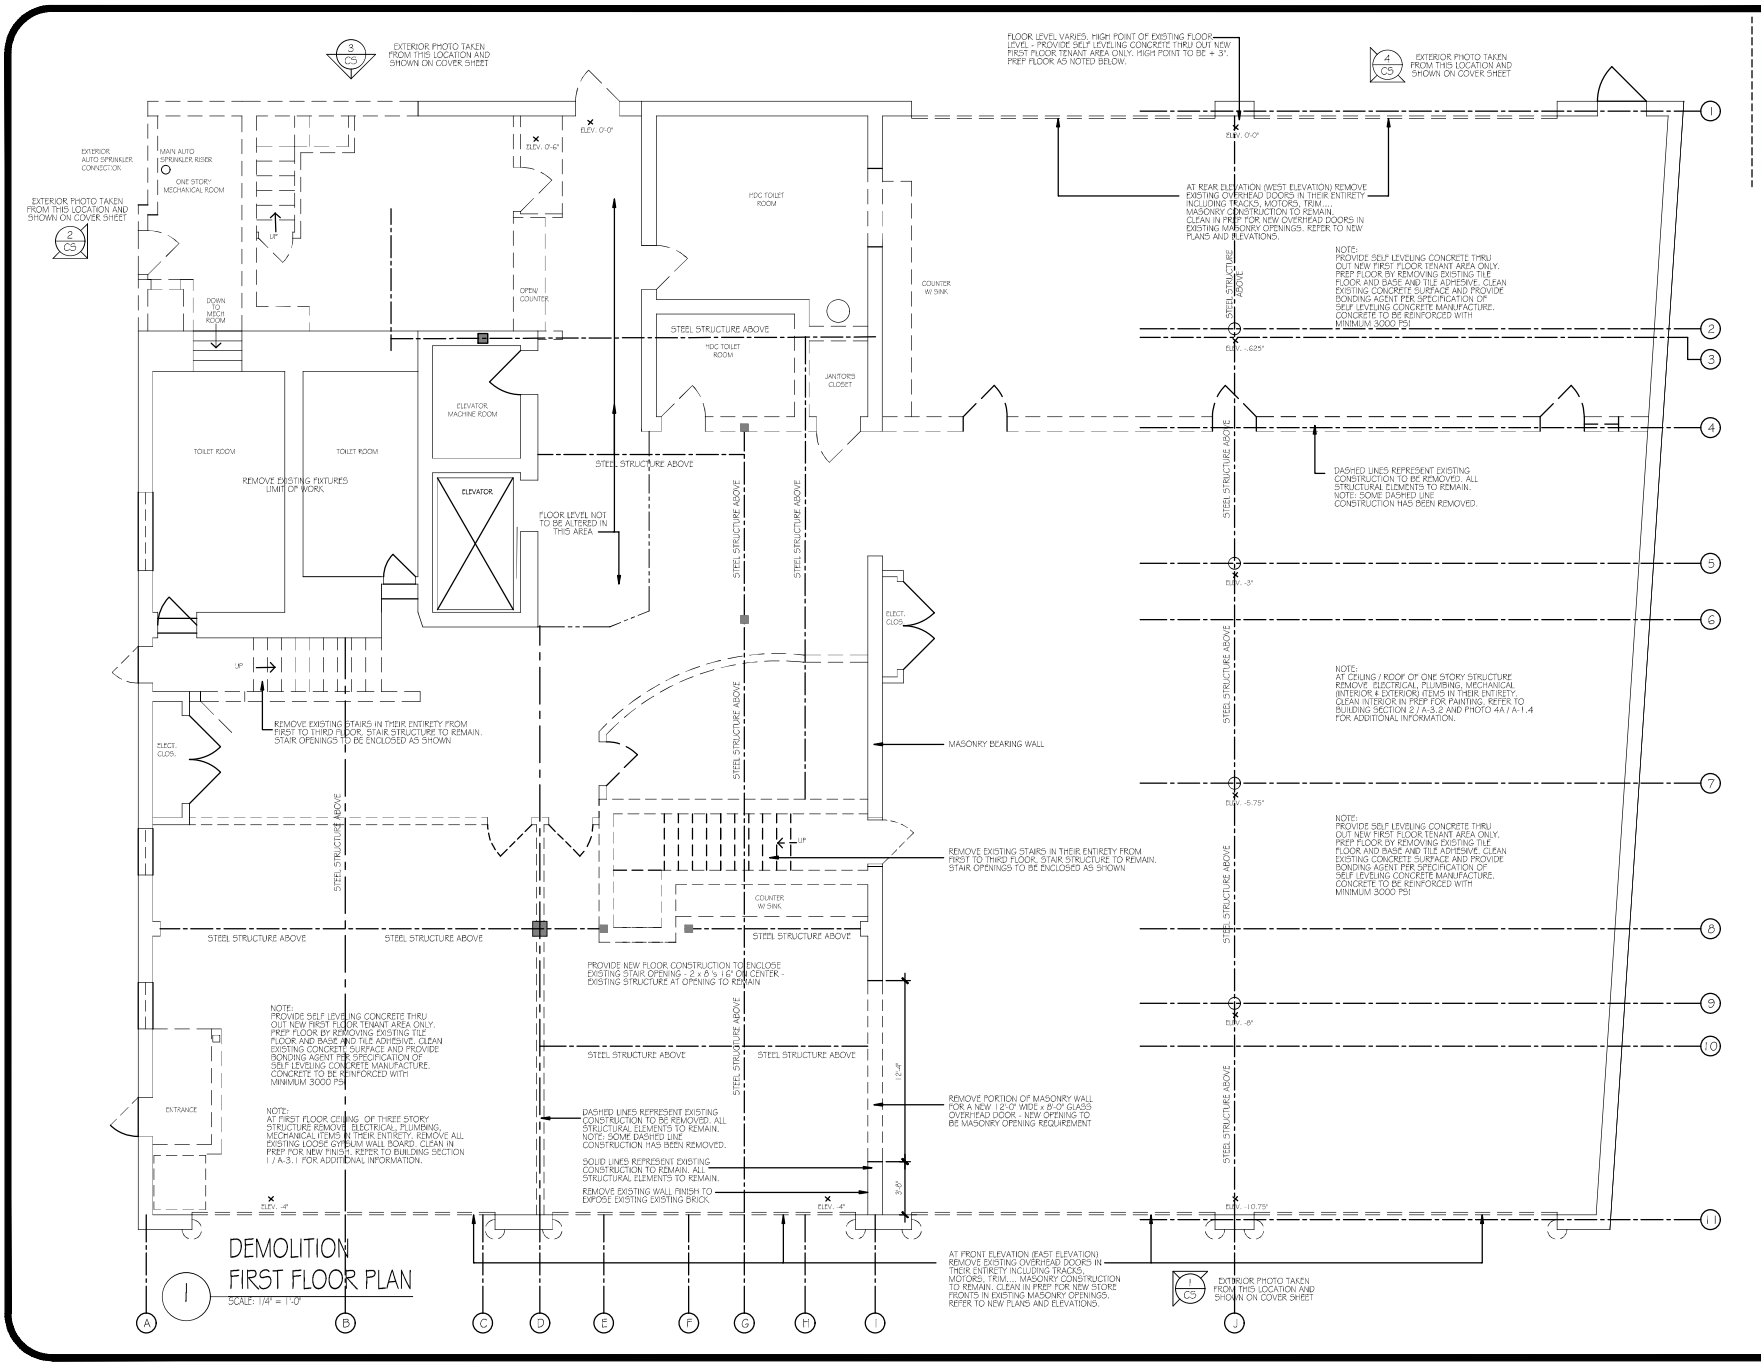

DEMOLITION FIRST FLOOR PLAN

1

SCALE: 1/4" = 1'-0"

Seal:

SIGNATURE: _____

DATE OF SIGNATURE: _____

DATE OF REGISTRATION EXPIRATION: 01/31/2022

© BRECKSTONE ARCHITECTURE, INC. EXPRESSLY RESERVES COMMON-LAW COPYRIGHT AND OTHER PROPERTY RIGHTS IN THESE DRAWINGS. THESE DRAWINGS ARE NOT TO BE REPRODUCED, CHANGED OR COPIED IN ANY FORM OR MANNER WHATSOEVER, NOR ARE THEY TO BE ASSIGNED TO ANY THIRD PARTY WITHOUT FIRST OBTAINING THE EXPRESSED WRITTEN CONSENT OF BRECKSTONE ARCHITECTURE, INC.

ARCHITECT / ENGINEER

Breckstone Architecture
Architecture Engineering Interior Design Project Management
Lancaster Design Center
2417 Lancaster Avenue
Wilmington, DE 19805
Phone: (302) 654-3646
Fax: (302) 654-3648
E-mail: breckstone@gmail.com

DESIGN & USE OF PROFESSIONAL SEAL

THE PROFESSIONAL SERVICES OF THE ARCHITECT AND ENGINEER ARE UNDERTAKEN FOR AND ARE PERFORMED IN THE INTEREST OF FIREHOUSE PARTNERS LLC. NO CONTRACTUAL OBLIGATION IS ASSUMED BY THE ARCHITECT AND ENGINEER FOR THE BENEFIT OF ANY OTHER PERSON INVOLVED IN THE PROJECT. THE ARCHITECT AND/OR ENGINEER WHO SEALED, SIGNED AND DATED THIS DOCUMENT HAS NOT BEEN EMPLOYED TO FURNISH CONSTRUCTION ADMINISTRATION AS DEFINED IN 24 DEL.C. §3131(C).

GENERAL NOTES

REVIEW SET
OCTOBER 1, 2021

No.	Revision/Issue	Date

CLIENT NAME & ADDRESS:
FIREHOUSE PARTNERS LLC
703 INDUSTRIAL DRIVE
MIDDLETOWN, DELAWARE 19709

PROJECT NAME & ADDRESS:
14 S. BROAD ST.
MIDDLETOWN, DE 19709

DRAWING NAME:
FIRST FLOOR PLAN

Drawn By: GPL	Checked By: TTB
Project No: 20.05	Sheet No: D-1.1
Date: 2021	
Scale: AS NOTED	

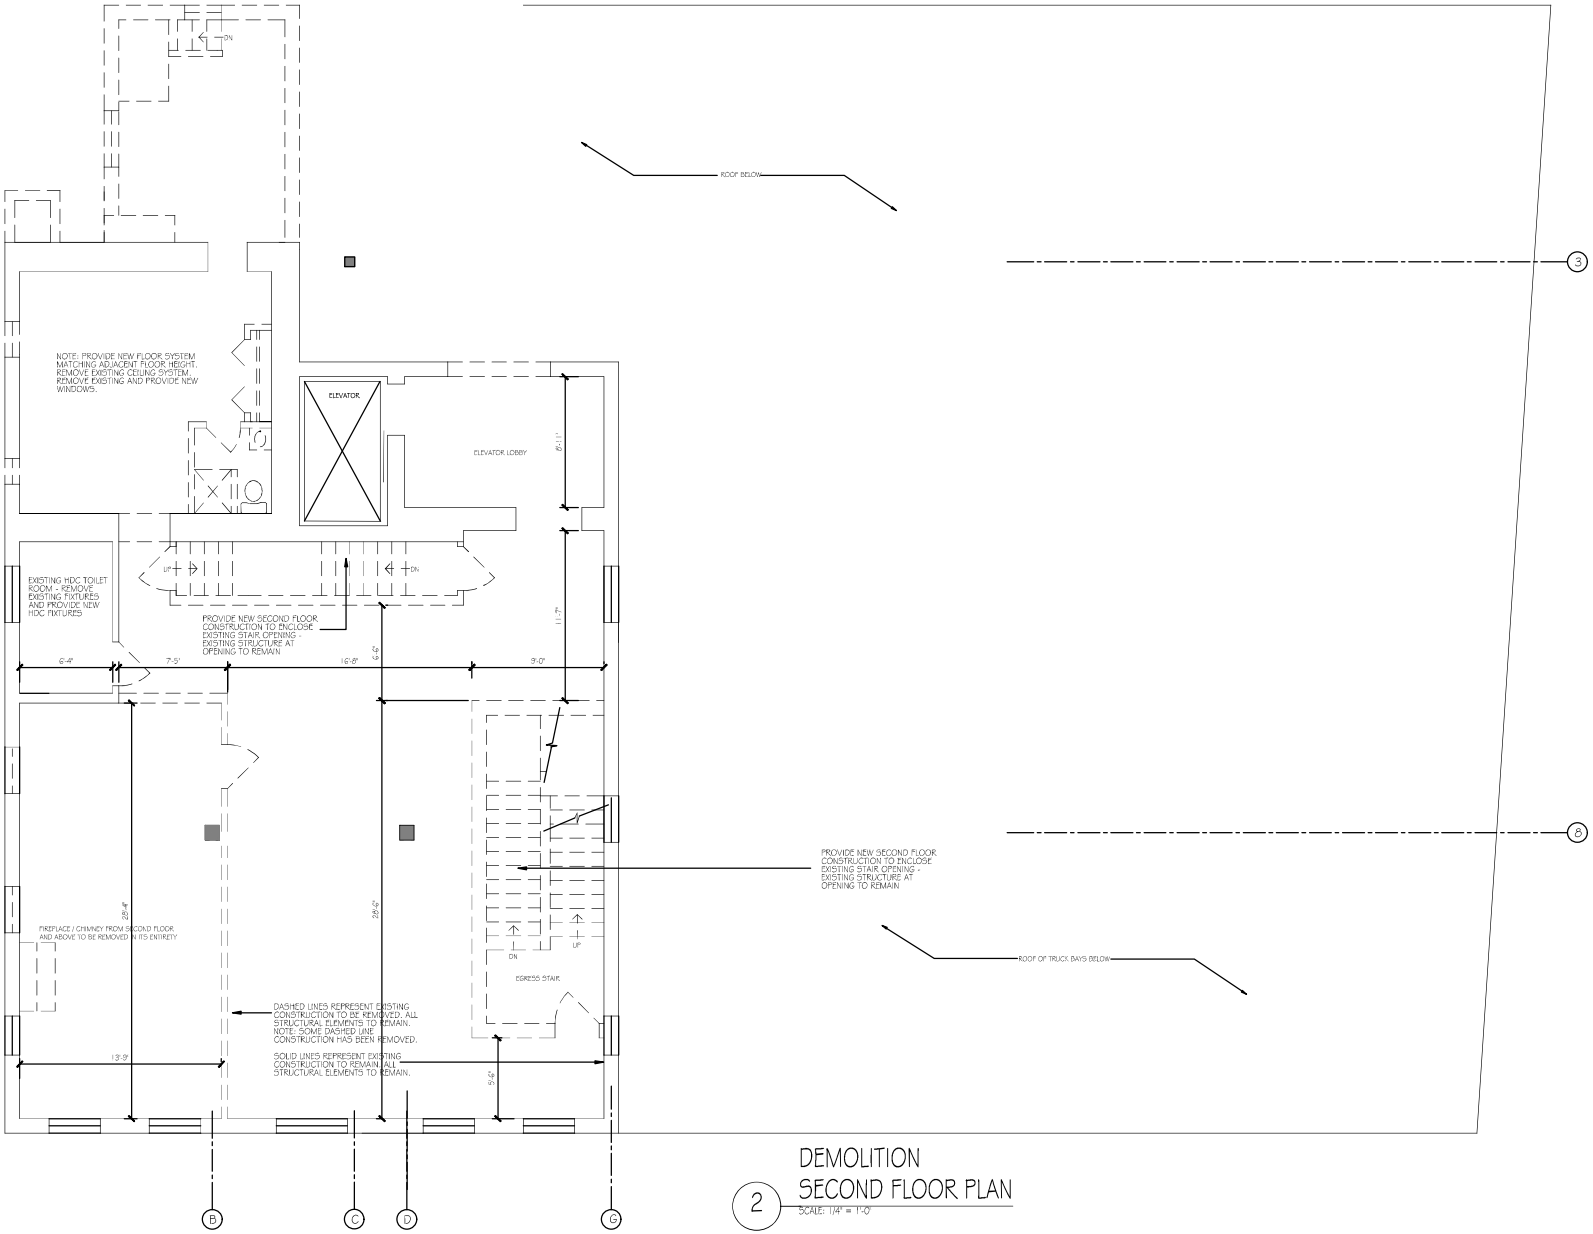

2 DEMOLITION SECOND FLOOR PLAN

SCALE: 1/4" = 1'-0"

Seal:

TODD T. BRECK No. 6047 REGISTERED ARCHITECT STATE OF DELAWARE

SIGNATURE:
DATE OF SIGNATURE:
DATE OF REGISTRATION EXPIRATION: 01/31/2022

© BRECKSTONE ARCHITECTURE, INC. EXPRESSLY RESERVES COMMON-LAW COPYRIGHT AND OTHER PROPERTY RIGHTS IN THESE DRAWINGS. THESE DRAWINGS ARE NOT TO BE REPRODUCED, CHANGED OR COPIED IN ANY FORM OR MANNER WHATSOEVER, NOR ARE THEY TO BE ASSIGNED TO ANY THIRD PARTY WITHOUT FIRST OBTAINING THE EXPRESSED WRITTEN CONSENT OF BRECKSTONE ARCHITECTURE, INC.

ARCHITECT / ENGINEER

Breckstone Architecture
Architecture Engineering Interior Design Project Management
Lancaster Design Center
2417 Lancaster Avenue
Wilmington, DE 19805
Phone: (302) 654-3646
Fax: (302) 654-3648
E-mail: breckstone@gmail.com

DESIGN & USE OF PROFESSIONAL SEAL

THE PROFESSIONAL SERVICES OF THE ARCHITECT AND ENGINEER ARE UNDERTAKEN FOR AND ARE PERFORMED IN THE INTEREST OF FIREHOUSE PARTNERS LLC. NO CONTRACTUAL OBLIGATION IS ASSUMED BY THE ARCHITECT AND ENGINEER FOR THE BENEFIT OF ANY OTHER PERSON INVOLVED IN THE PROJECT. THE ARCHITECT AND/OR ENGINEER WHO SEALED, SIGNED AND DATED THIS DOCUMENT HAS NOT BEEN EMPLOYED TO FURNISH CONSTRUCTION ADMINISTRATION AS DEFINED IN 24 DEL.C. §313(C).

GENERAL NOTES

REVIEW SET
OCTOBER 1, 2021

No.	Revision/Issue	Date

CLIENT NAME & ADDRESS:
FIREHOUSE PARTNERS LLC
703 INDUSTRIAL DRIVE
MIDDLETOWN, DELAWARE 19709

PROJECT NAME & ADDRESS:
14 S. BROAD ST.
MIDDLETOWN, DE 19709

DRAWING NAME:
SECOND FLOOR PLAN

Drawn By: GPL	Checked By: TTB
Project No: 20.05	Sheet No:
Date: 2021	D-1.2
Scale: AS NOTED	

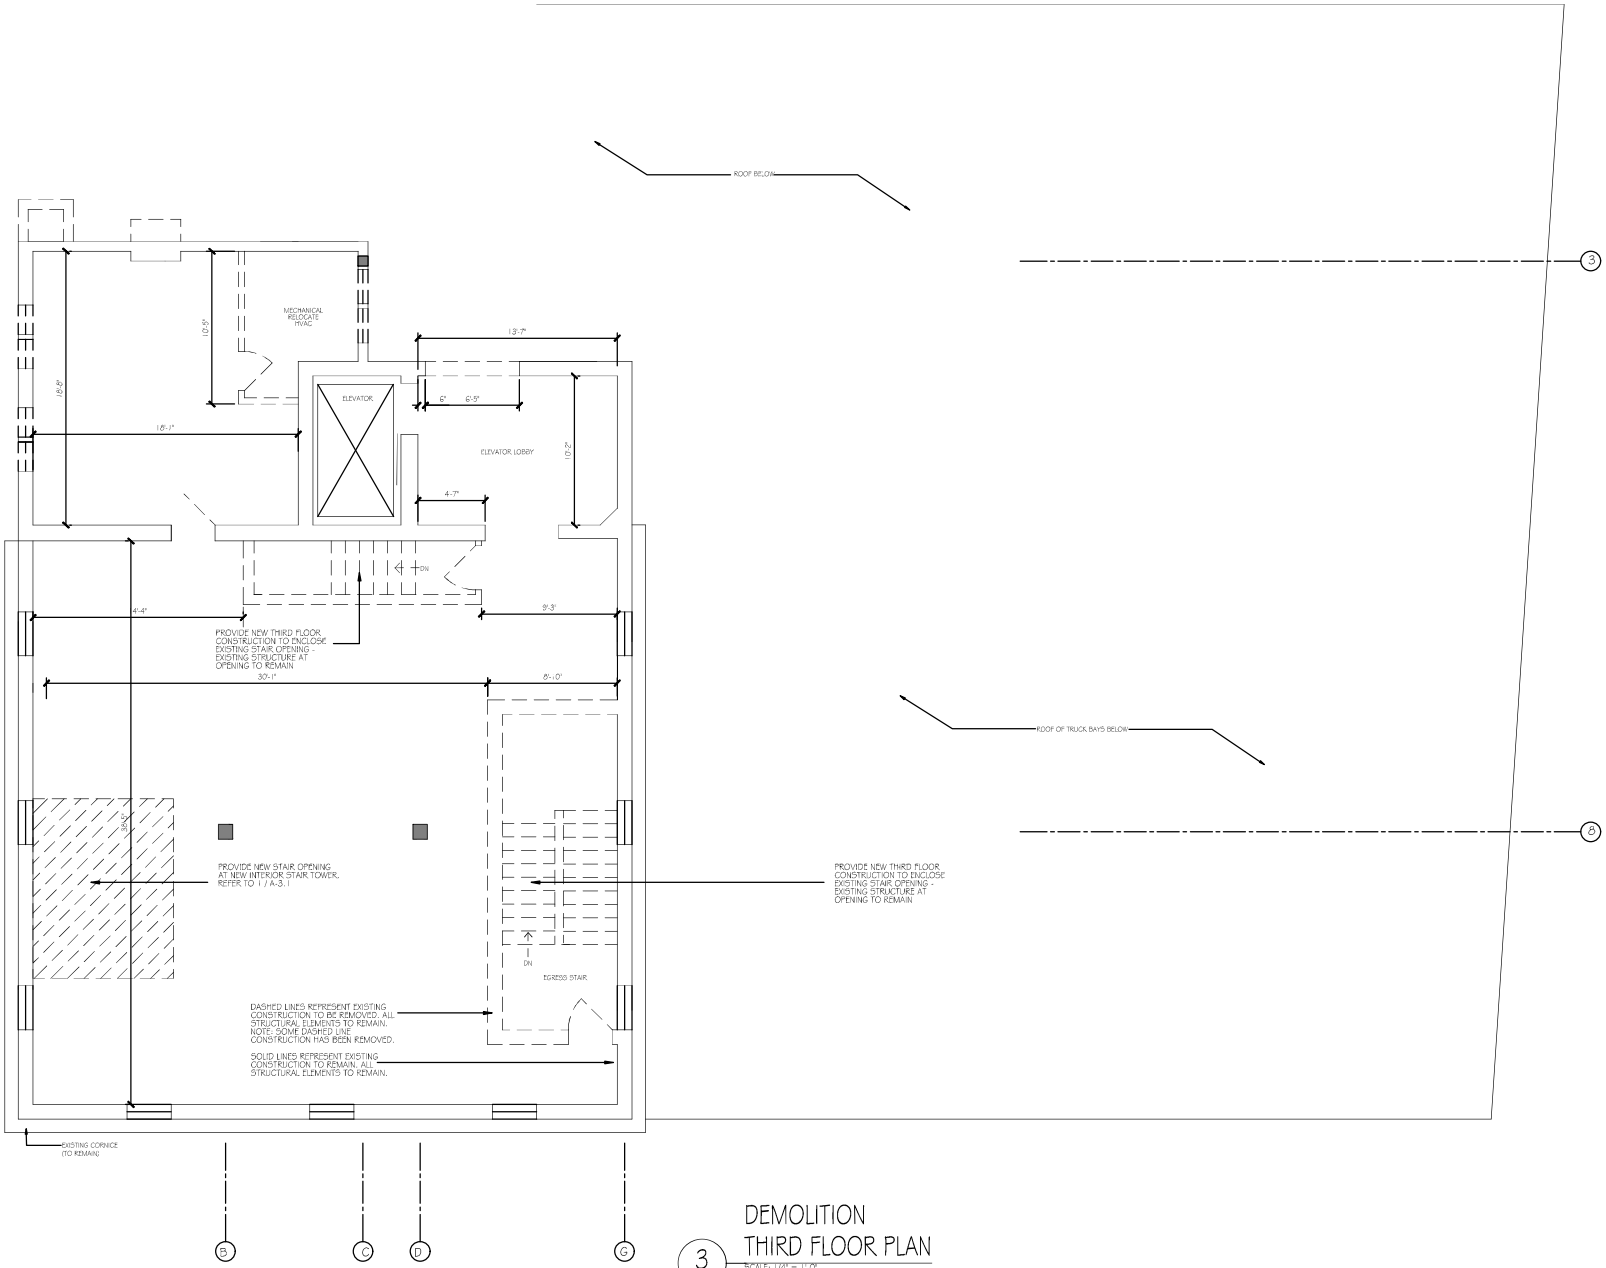

3 DEMOLITION THIRD FLOOR PLAN

SCALE: 1/4" = 1'-0"

Seal:

SIGNATURE: _____

DATE OF SIGNATURE: _____

DATE OF REGISTRATION EXPIRATION: 01/31/2022

© BRECKSTONE ARCHITECTURE, INC. EXPRESSLY RESERVES COMMON-LAW COPYRIGHT AND OTHER PROPERTY RIGHTS IN THESE DRAWINGS. THESE DRAWINGS ARE NOT TO BE REPRODUCED, CHANGED OR COPIED IN ANY FORM OR MANNER WHATSOEVER, NOR ARE THEY TO BE ASSIGNED TO ANY THIRD PARTY WITHOUT FIRST OBTAINING THE EXPRESSED WRITTEN CONSENT OF BRECKSTONE ARCHITECTURE, INC.

ARCHITECT / ENGINEER

Breckstone Architecture
Architecture Engineering Interior Design Project Management
Lancaster Design Center
2417 Lancaster Avenue
Wilmington, DE 19805
Phone: (302) 654-3646
Fax: (302) 654-3648
E-mail: breckstone@gmail.com

DESIGN & USE OF PROFESSIONAL SEAL

THE PROFESSIONAL SERVICES OF THE ARCHITECT AND ENGINEER ARE UNDERTAKEN FOR AND ARE PERFORMED IN THE INTEREST OF FIREHOUSE PARTNERS LLC. NO CONTRACTUAL OBLIGATION IS ASSUMED BY THE ARCHITECT AND ENGINEER FOR THE BENEFIT OF ANY OTHER PERSON INVOLVED IN THE PROJECT. THE ARCHITECT AND/OR ENGINEER WHO SEALED, SIGNED AND DATED THIS DOCUMENT HAS NOT BEEN EMPLOYED TO FURNISH CONSTRUCTION ADMINISTRATION AS DEFINED IN 24 DEL.C. §313(C).

GENERAL NOTES

REVIEW SET
OCTOBER 1, 2021

No.	Revision/Issue	Date

CLIENT NAME & ADDRESS:
FIREHOUSE PARTNERS LLC
703 INDUSTRIAL DRIVE
MIDDLETOWN, DELAWARE 19709

PROJECT NAME & ADDRESS:
14 S. BROAD ST.
MIDDLETOWN, DE 19709

DRAWING NAME:
THIRD FLOOR PLAN

Drawn By: GPL	Checked By: TTB
Project No: 20.05	Sheet No:
Date: 2021	D-1.3
Scale: AS NOTED	