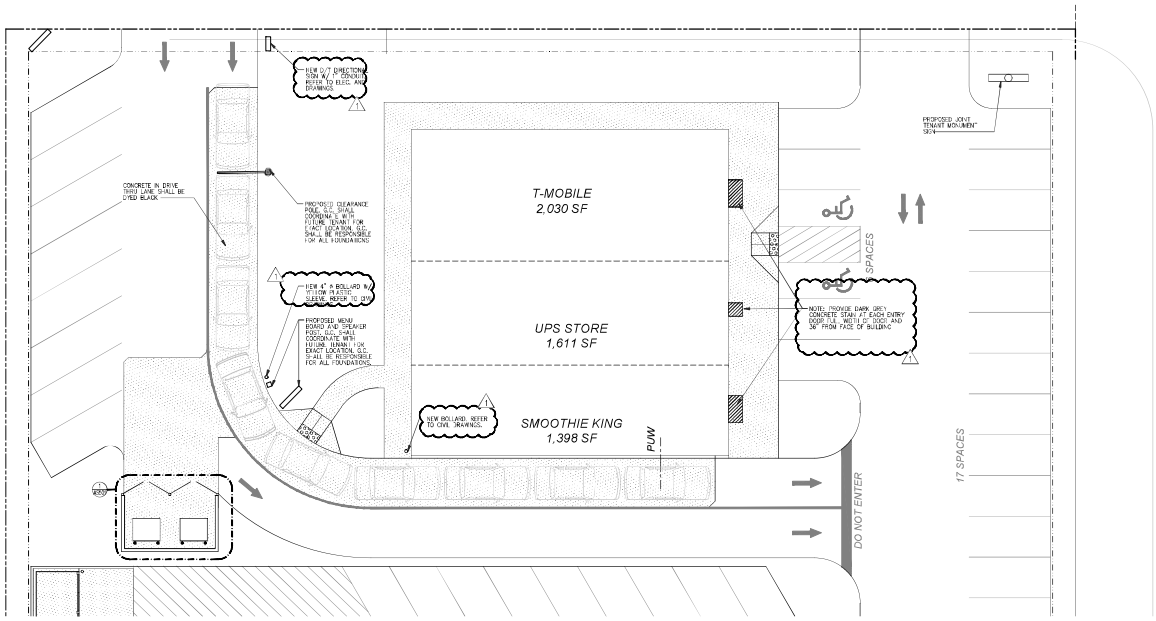

1 AS101 **ARCHITECTURAL SITE PLAN**

SCALE: 1" = 10'-0"

FOR FULL SITE PLAN REFER TO CIVIL DRAWINGS BY OTHERS

LMHT Project No. 21220

LMHT Associates
7500 Airline Drive
Suite 100
Greensboro, NC 27409
phone 910.294.0999
fax

08/15/2022

PROJECT: *RETAIL SHOPS*

US HIGHWAY 70
HAVELOCK, NC 28532

DRAWING: SITE PLAN

Revisions

REVISION DATE
1 CITY/OWNER COMMENTS 8/15/22

PROJECT DATE
5/23/2022

Drawn By
MTP

Checked By
TD

Sheet No.
AS101