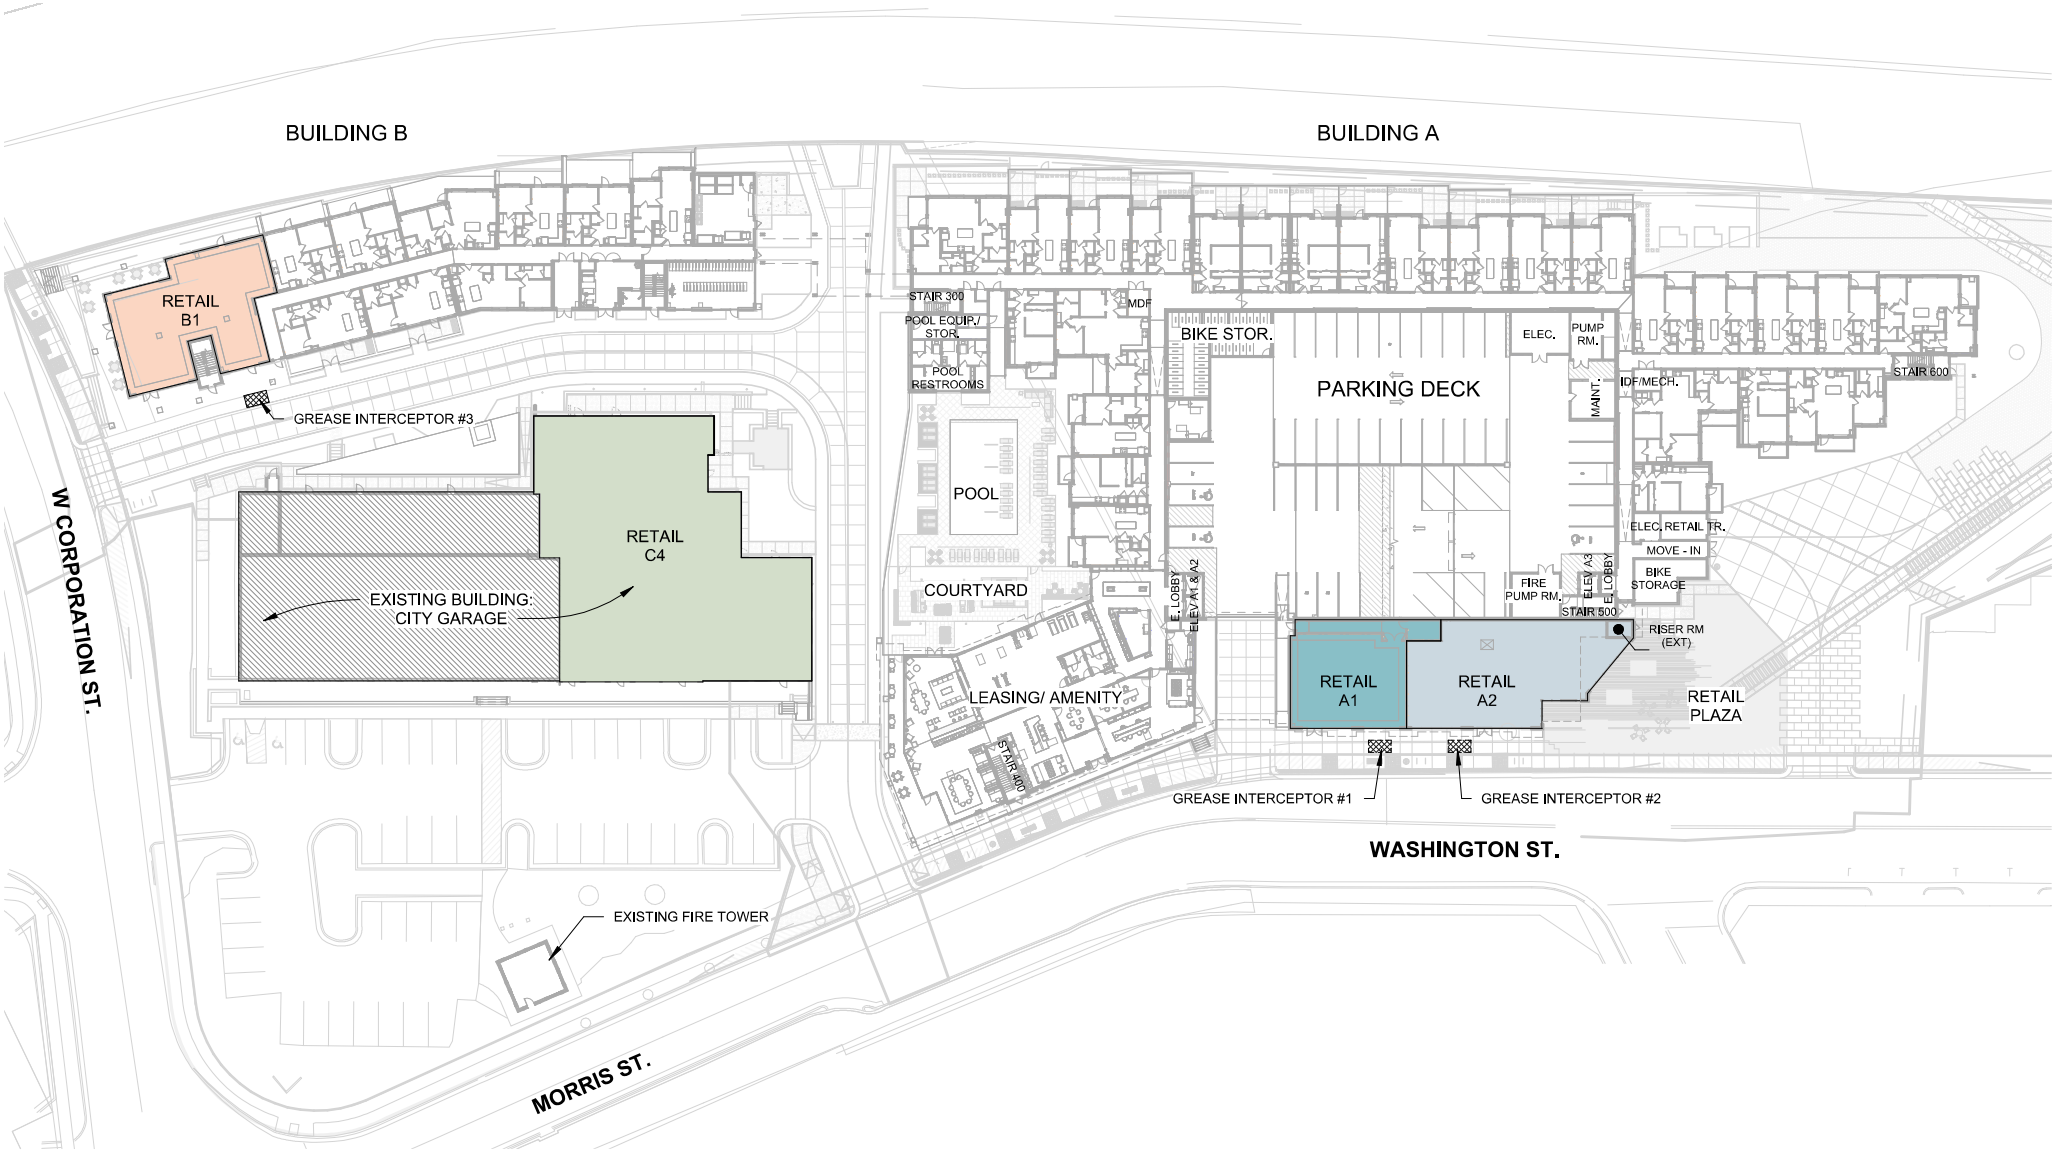

CLINE DESIGN

WYE APARTMENTS
701 WASHINGTON ST., DURHAM, NC

1" = 50'
0 50' 100'

OVERALL ARCHITECTURAL SITE PLAN
1" = 50'-0"

LOD0
220045 | 08.18.2023

© 2022 Cline Design Associates, PA. This graphic is for illustrative purposes only and is subject to change.