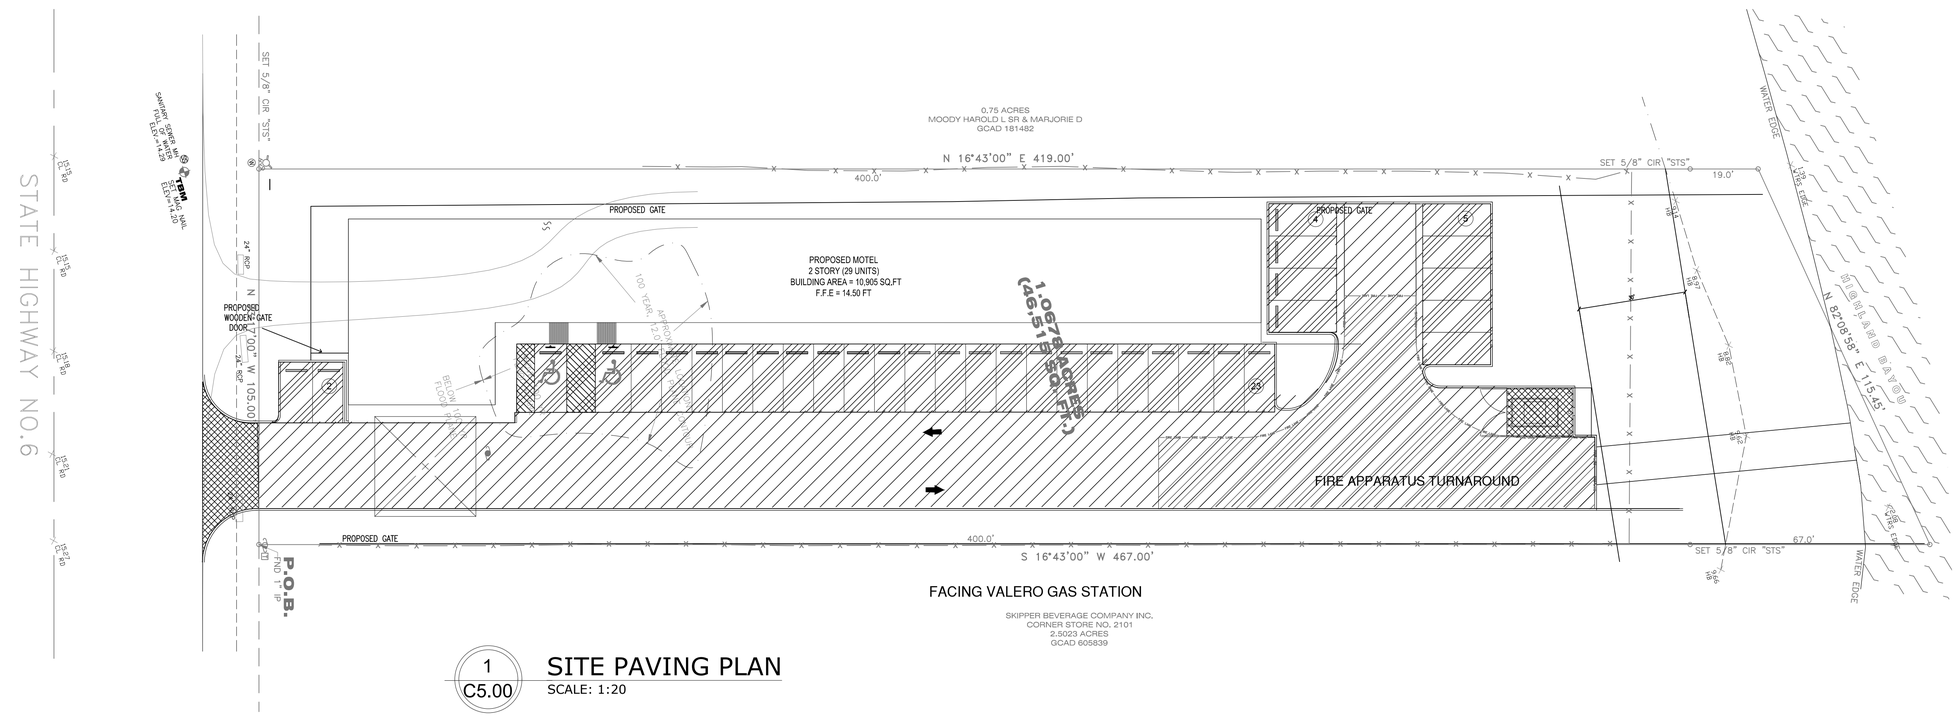

1
C5.00

SITE PAVING PLAN

SCALE: 1:20

LEGEND

- 5" CONCRETE PAVING
- 6" CONCRETE PAVING
- 7" CONCRETE PAVING

REFER TO GEOTECH REPORT AND C6.00 FOR PAVING DETAILS

CONSTRUCTION NOTE

THE LOCATIONS OF EXISTING UTILITIES SHOWN ON THESE PLANS ARE APPROXIMATE.
THE GENERAL CONTRACTOR SHALL ACCEPT THE RESPOSIBILITY TO NOTIFY ALL UTILITY, CITY AND COMMUNICATION COMPANIES TO PROVIDE DEPTH AND LOCATIONS OF ALL UNDERGROUND PIPE. CONTRACTOR SHALL INFORM ENGINEER OF ANY DISCREPANCIES THAT MAY IMPACT WORK DESCRIBED HEREIN.

TOTAL SQ.FT

5" CONCRETE = 10,580
6" CONCRETE = 10,722
7" CONCRETE = 1,110

"ANY PAVING INSTALLED OVER A UTILITY EASEMENT SHALL HAVE CONSTRUCTION JOINTS OR SAW CUTS ALONG THE ENTIRE EASEMENT LINE OF THE ENCROACHMENT & TRAVERSE THE EASEMENT AT INTERVALS EQUAL TO OR LESS THAN 10 FT. INCREMENTS"

MATERIAL BREAKDOWN

	7"	6"	5"	Curbing	Ln.Ft
Driveway ROW	393.20				
Paving Concrete onsite (Driveway)	716.80				
Paving Concrete onsite (Driveway)		10,107.3			
Walkway on site		265			
Sidewalk on Row		348.9			
Paving concrete on site (Parking Lot)			10,580		
Curbing on Row				59	
Curbing on Site				726	
Sidewalk Row (Ln.Ft)					73
TOTALS	1,110 SqFt	10,721.2 SqFt	10,580 SqFt	785 LnFt	73 LnFt

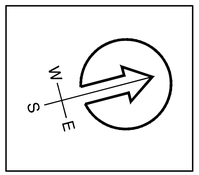

Scottish INNS & SUITES

PATEL TEX.INC
F-9040
10/25/2019

SCOTTISH INNS & SUITES
9002 HWY 6
HITCHCOCK, TX 77563

SITE PAVING PLAN

14022 HEMPSTEAD RD.
HOUSTON, TX 77040
TEL: (713) 999-1919
FAX: (281) 667-3505
info@paragansolutions.com

THIS DRAWING IS THE EXCLUSIVE PROPERTY OF PARAGAN SOLUTIONS, LLC.
IT IS NOT TO BE REPRODUCED, COPIED OR ALTERED, IN WHOLE OR ANY PART. THIS DRAWING IS NOT TO BE USED FOR ANY PURPOSE WITHOUT THE WRITTEN APPROVAL OF PARAGAN SOLUTIONS, LLC.
THIS DRAWING MAY NOT BE REUSED OR TRANSFERRED TO ANY OTHER CONSULTING OR ARCHITECTURAL FIRMS WITHOUT THE WRITTEN CONSENT OF PARAGAN SOLUTIONS, LLC.

REV	DATE	DESCRIPTION

DRAWN	DESIGN	JOB NUMBER
NDS	LK	1811
DATE		SHEET NO.
DECEMBER 2018		C5.00
SCALE		
1:20		