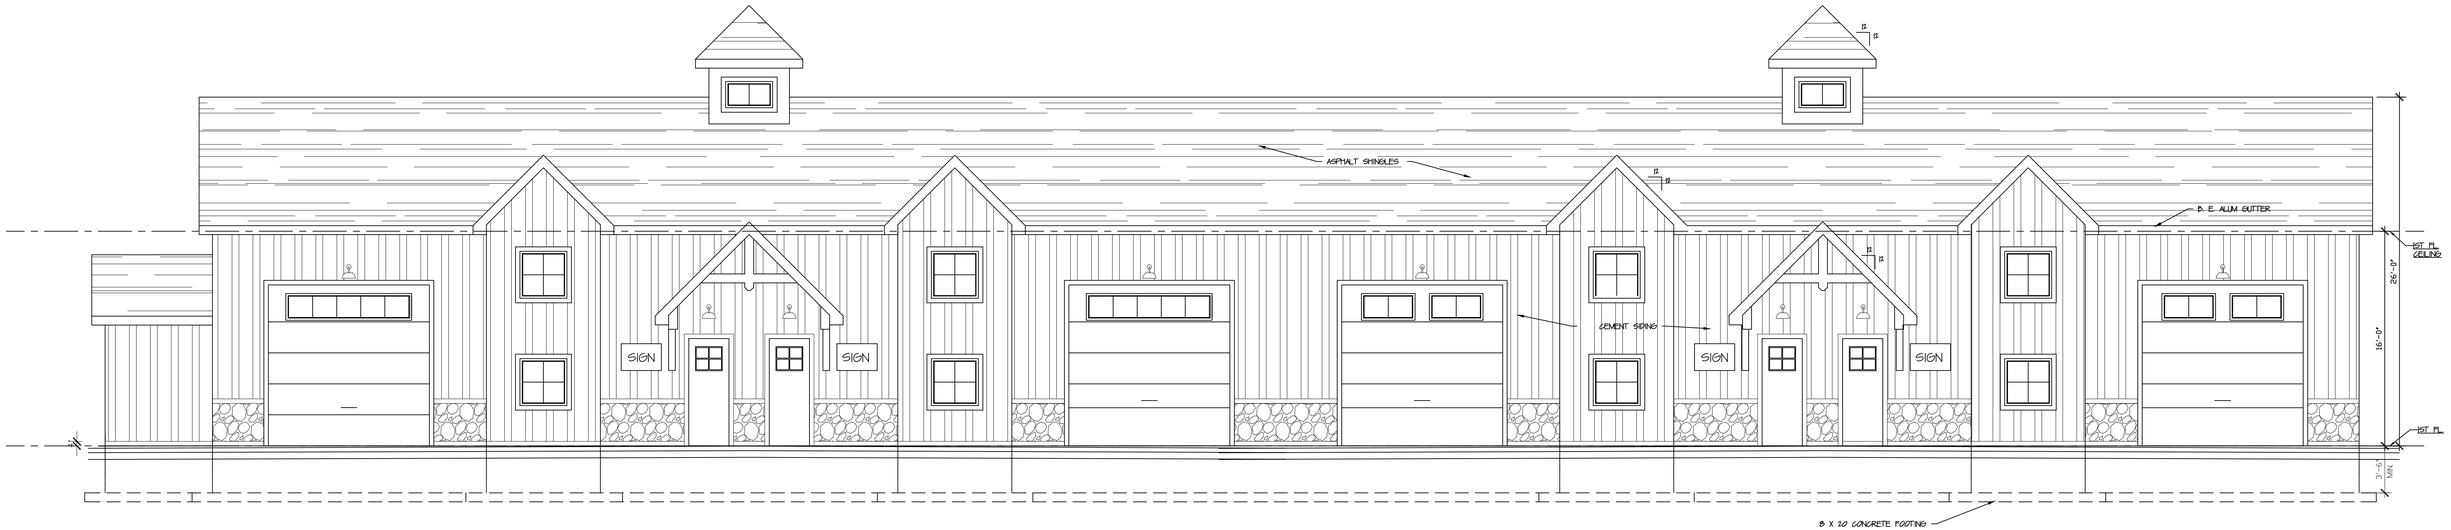

DESIGNER NAME AND ADDRESS

GEN 4 BUILDERS, CORP.
4 FALCON RIDGE DRIVE
GOLDENS BRIDGE, NY 10536

OWNER NAME AND ADDRESS

BONIELLO DEVELOPMENT CORP.
TOWN OF LEWISBORO, NY

PROFESSIONAL SEAL

ISSUANCE LOG

NO.	ISSUE / REV	DATE
01	FILING	11/05/25

PROJECT NAME AND ADDRESS

FAIR STREET ENTERPRISE
763 FAIR STREET
PATTERSON, NY 12567

SHEET TITLE

ELEVATION: FRONT

DATE 2025/11/05

SCALE 3/16" = 1'-0"

SHEET NO.

01