FLOOR PLAN - SUITE C

SCALE: 3/16" = 1'-0"

LEASE SPACE: 2,869 SF

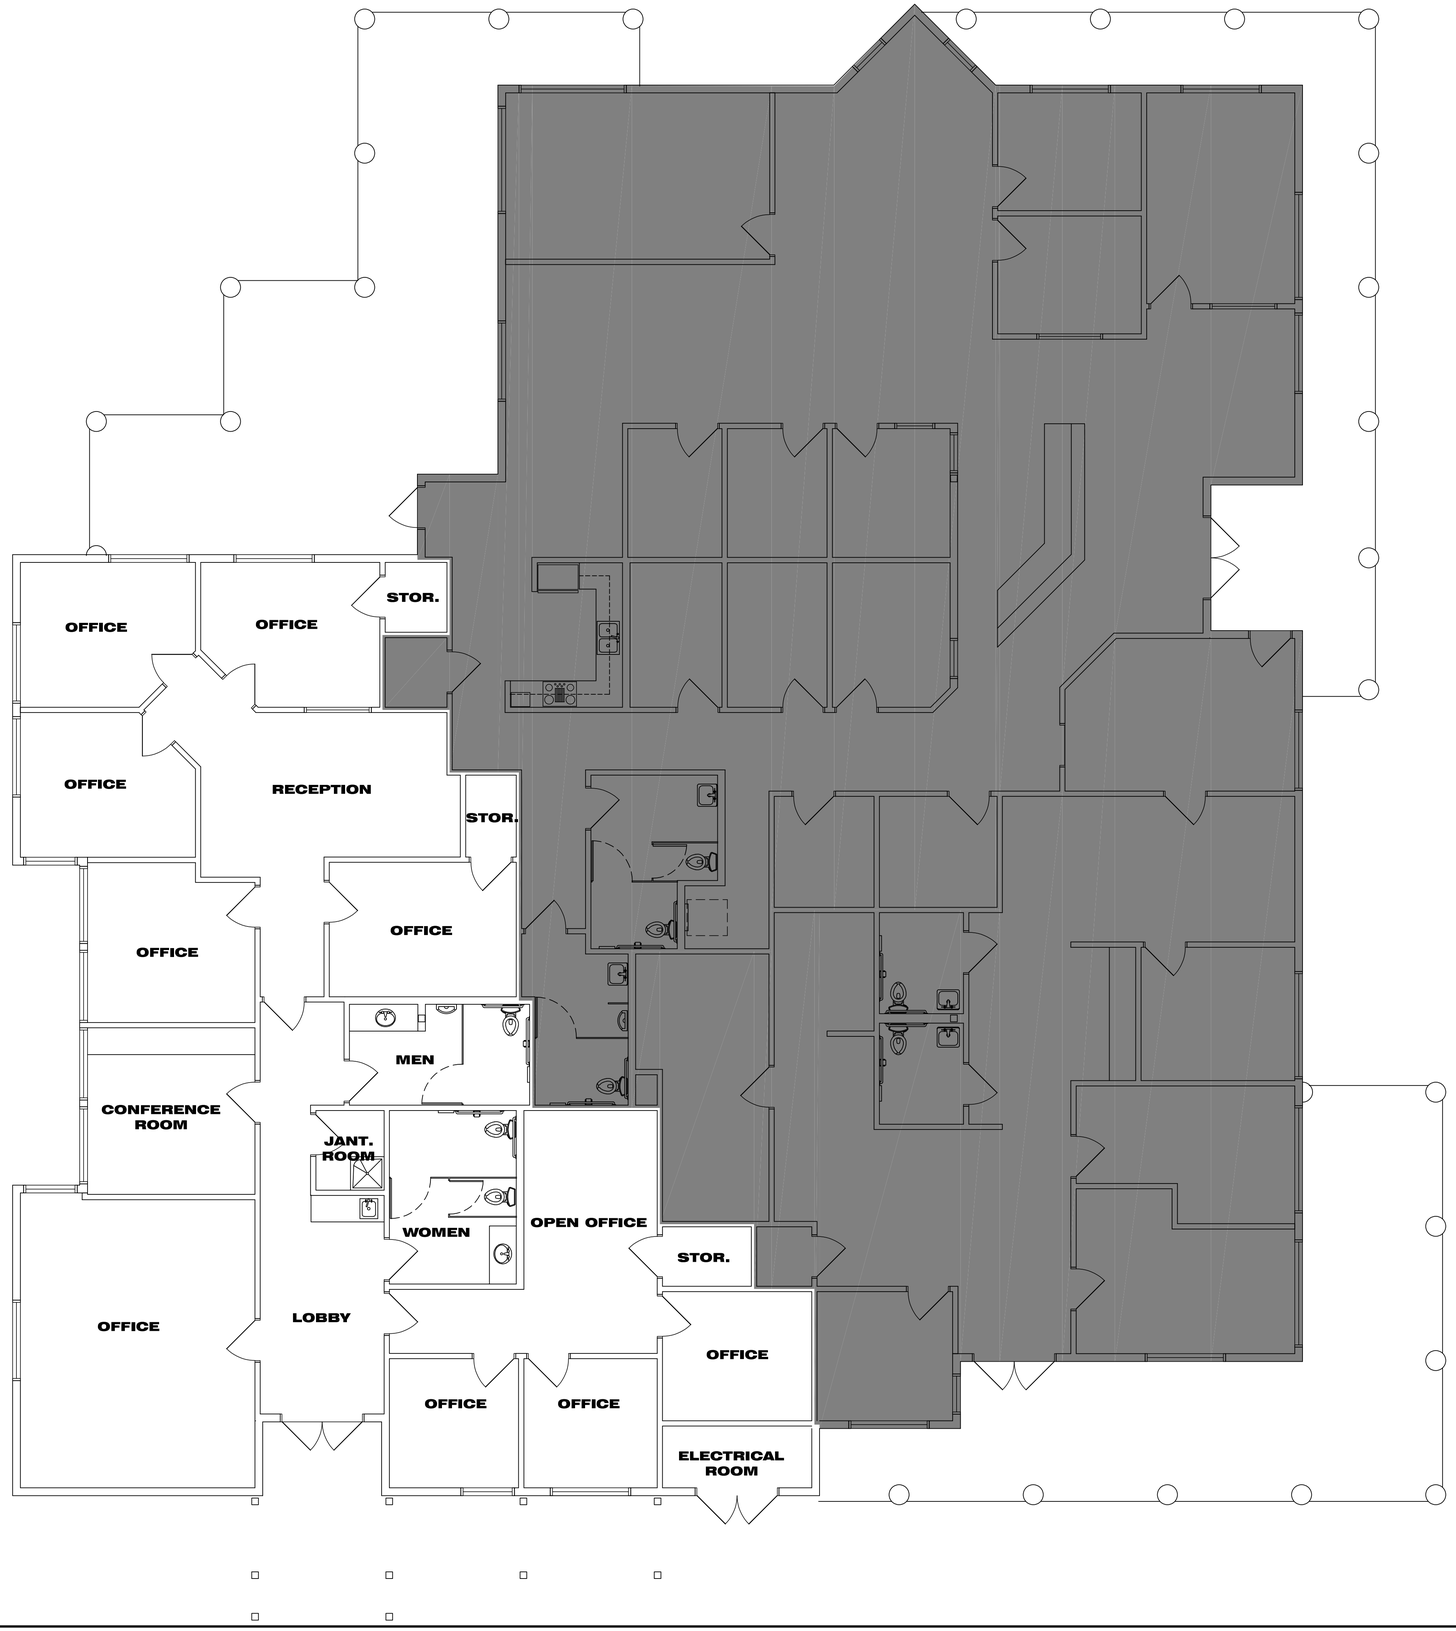

DRAWING LEGEND:

- EXISTING CONCRETE WALL PANEL
- EXISTING STUD WALL
- EXISTING DOOR AND DOOR FRAME
- EXISTING WINDOW

REVISIONS	BY

LICENSED ARCHITECT — TOM B. MARTINEZ — C-19601 — EXP. 12-31-25 — STATE OF CALIFORNIA

M&A tom b. martinez & associates ARCHITECTURE INC.
2824 AIR PARK DRIVE
SANTA MARIA, CA 93455
PHONE (805) 934-5737
FAX (805) 934-4916

THESE DRAWINGS AND SPECIFICATIONS, DESIGNS AND ARE THE PROPERTY OF THE UNDERSIGNED ARCHITECT AND ARE TO BE RETURNED ON THE EXPIRATION OF THE CONTRACT. THEY SHALL NOT BE USED OTHERWISE, WITHOUT THE EXPRESS WRITTEN PERMISSION OF THE ARCHITECT. THE CONTRACTOR SHALL VERIFY ALL DIMENSIONS, CONDITIONS AND QUANTITIES ON THESE DRAWINGS, AND REPORT ANY ERRORS, OMISSIONS OR CONFLICTS TO THE ARCHITECT BEFORE PROCEEDING WITH THE WORK. THE CONTRACTOR SHALL BE RESPONSIBLE FOR ALL DIMENSIONS AND CONDITIONS ON THE JOB, AND THE ARCHITECT WILL NOT BE RESPONSIBLE FOR ANY ERRORS FROM THE DRAWINGS AND CHANGES SHOWN BY THE OWNER, TO BE VERIFIED.

SHEET TITLE:

EXISTING FLOOR PLAN

Project for:
Ms. Lawnae Hunter
To be located at:
204 East Enos Drive
Santa Maria, California 93454

JOB NO :	XXXXX
DRAWN BY :	XXX
CHECK BY :	TBM
DATE :	Sep 25, 25
SHEET :	A-1.C