SITE PLAN

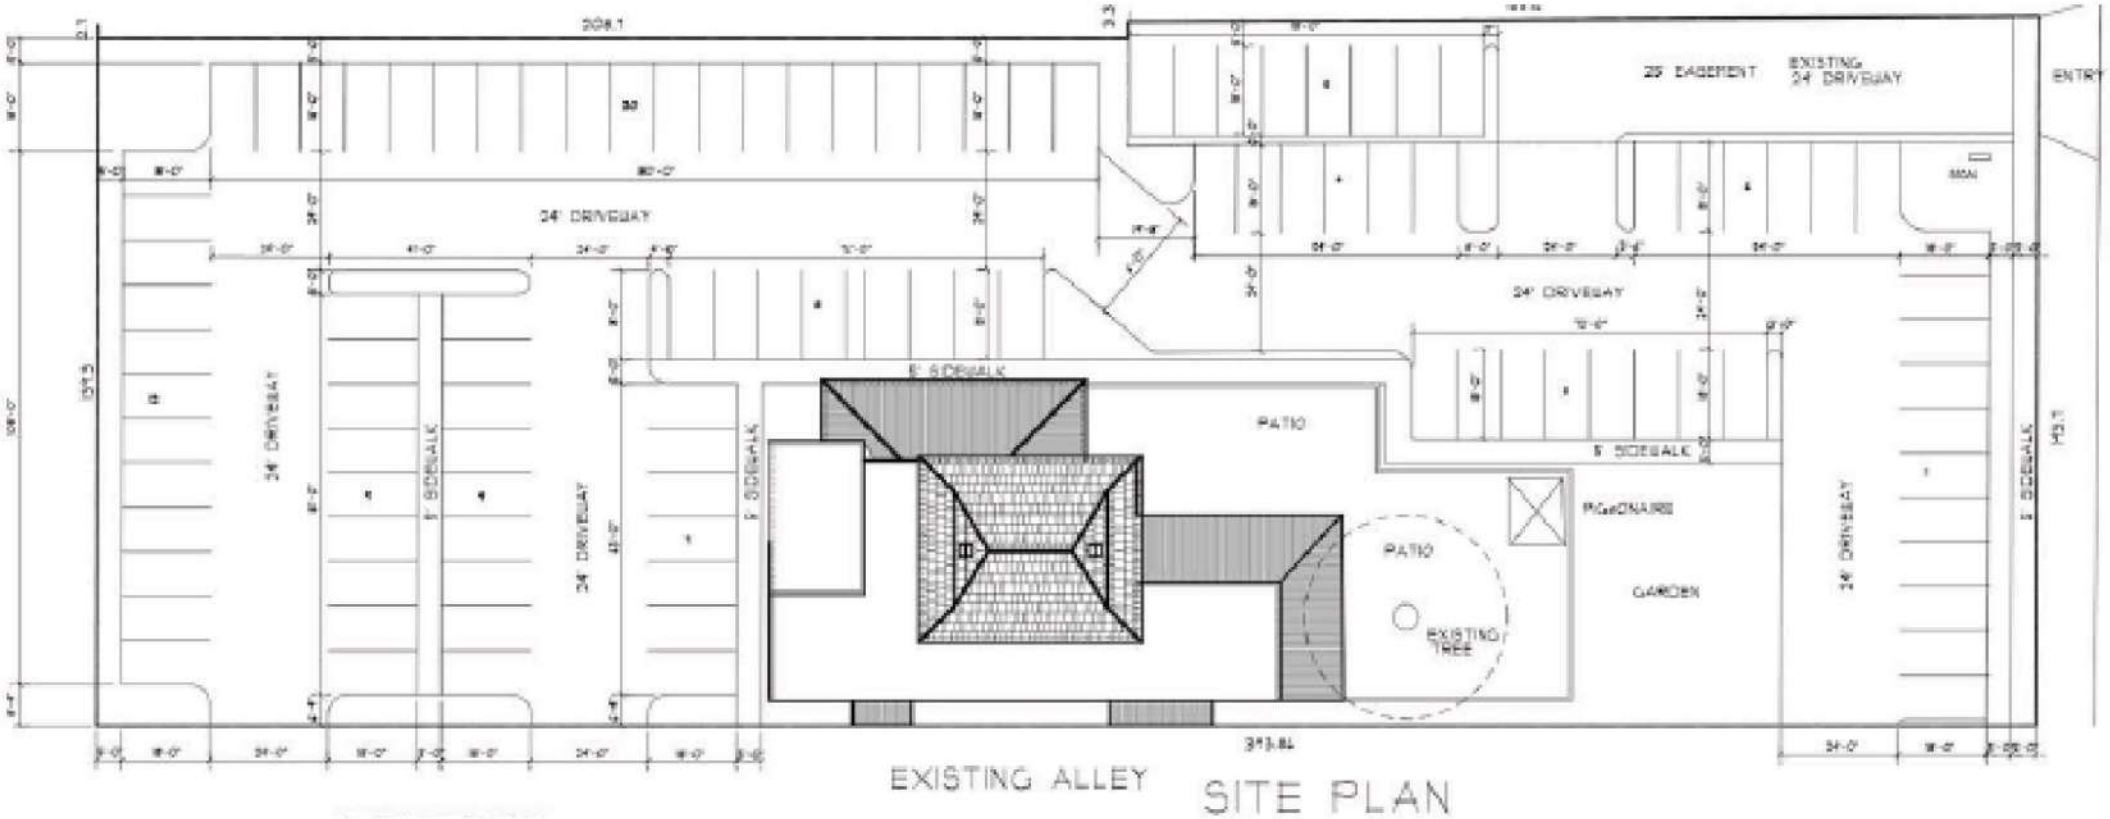
20' EASEMENT
EXISTING 24' DRIVEWAY
ENTRY
24' DRIVEWAY
5' SIDEWALK
PATIO
PAGODA/BBQ
GARDEN
EXISTING TREE
EXISTING ALLEY
SITE PLAN