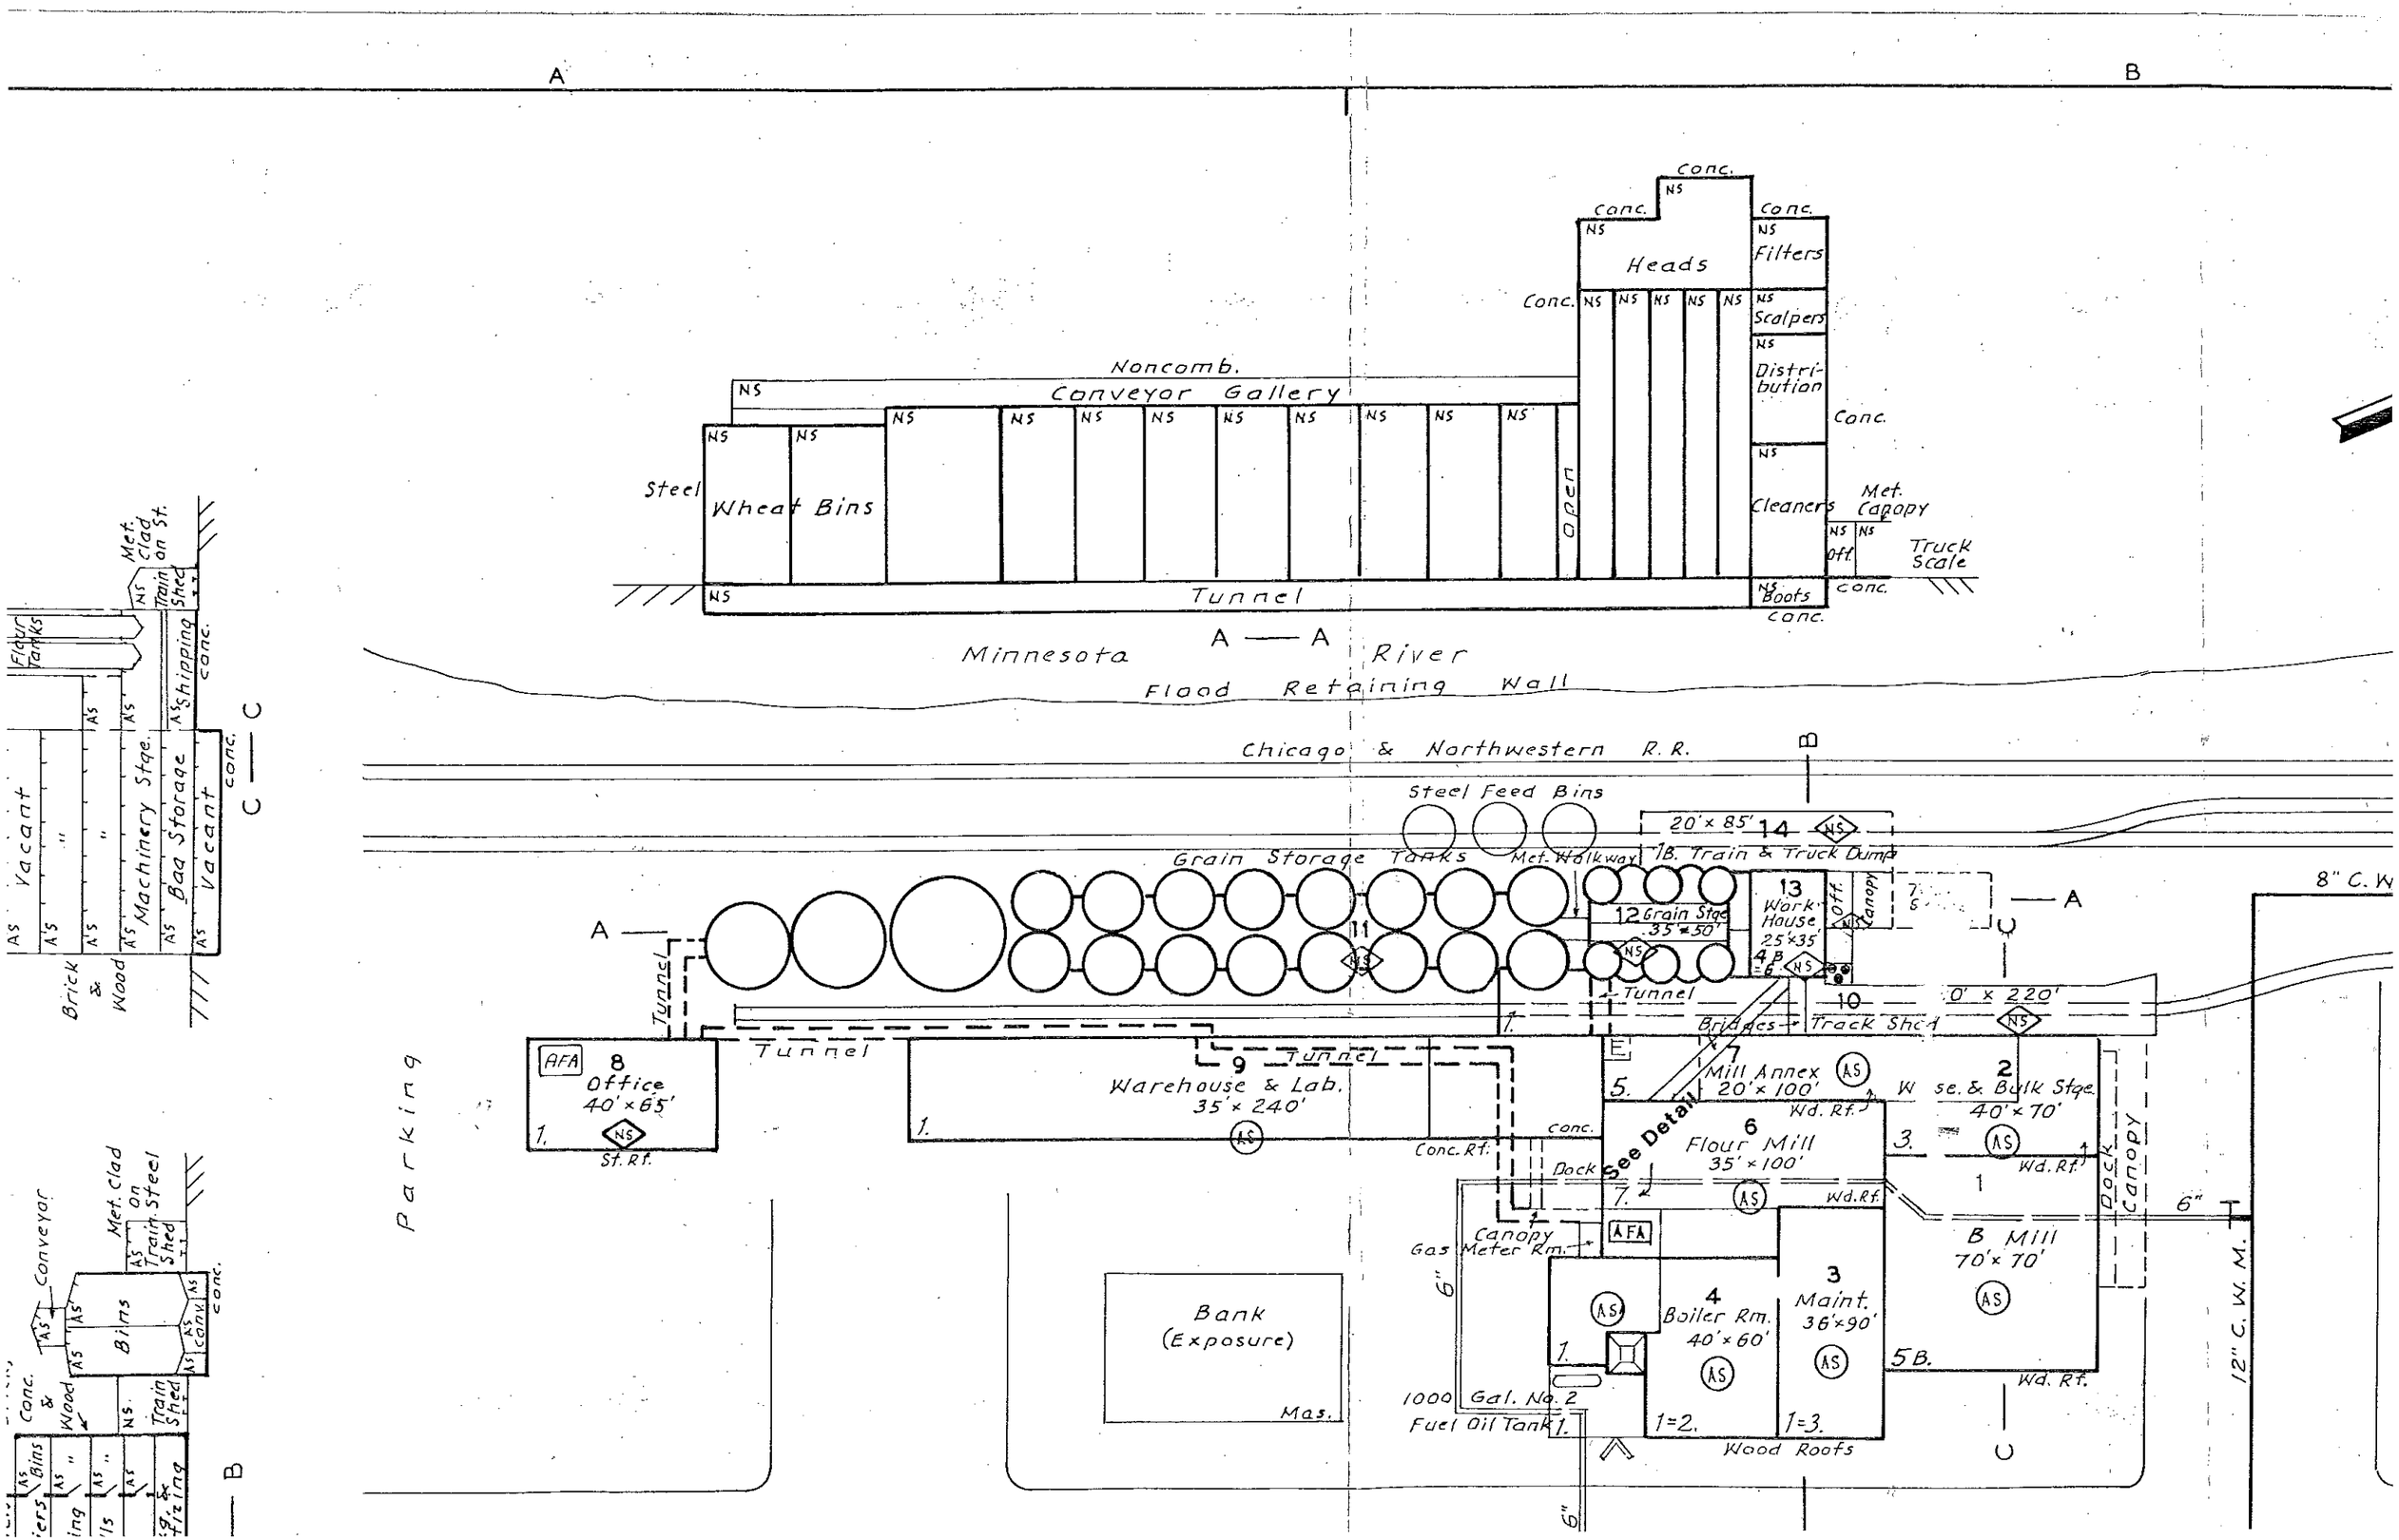

A
B
Conc.
NS
Heads
Filters
Scalpers
Distri-bution
Cleaners
Met. Canopy
Off.
Truck Scale
Boots
Noncomb.
Conveyor Gallery
Steel
Wheat Bins
Open
Tunnel
A — A
Minnesota River
Flood Retaining Wall
Chicago & Northwestern R.R.
Steel Feed Bins
20' x 85'
14
1B. Train & Truck Dump
Grain Storage Tanks
Met. Walkway
12 Grain Stge. 35' x 50'
13 Work House 25' x 35'
Canopy
8" C.W.
Tunnel
10
Bridges
Track Shed
0' x 220'
Parking
AFA
8 Office 40' x 65'
St. Rf.
9 Warehouse & Lab. 35' x 240'
Conc. Rf.
7 Mill Annex 20' x 100'
Wd. Rf.
2 Wse. & Bulk Stge. 40' x 70'
See Detail
6 Flour Mill 35' x 100'
Dock
Canopy
Gas Meter Rm.
B Mill 70' x 70'
4 Boiler Rm. 40' x 60'
3 Maint. 36' x 90'
5B.
Bank (Exposure)
Mas.
1000 Gal. No. 2 Fuel Oil Tank
Wood Roofs
12" C.W.M.
Met. Clad on St.
Train Shed
Flour Tanks
Shipping
Vacant
Machinery Stge.
Bag Storage
Brick & Wood
Conveyor
Bins
Conc. & Wood