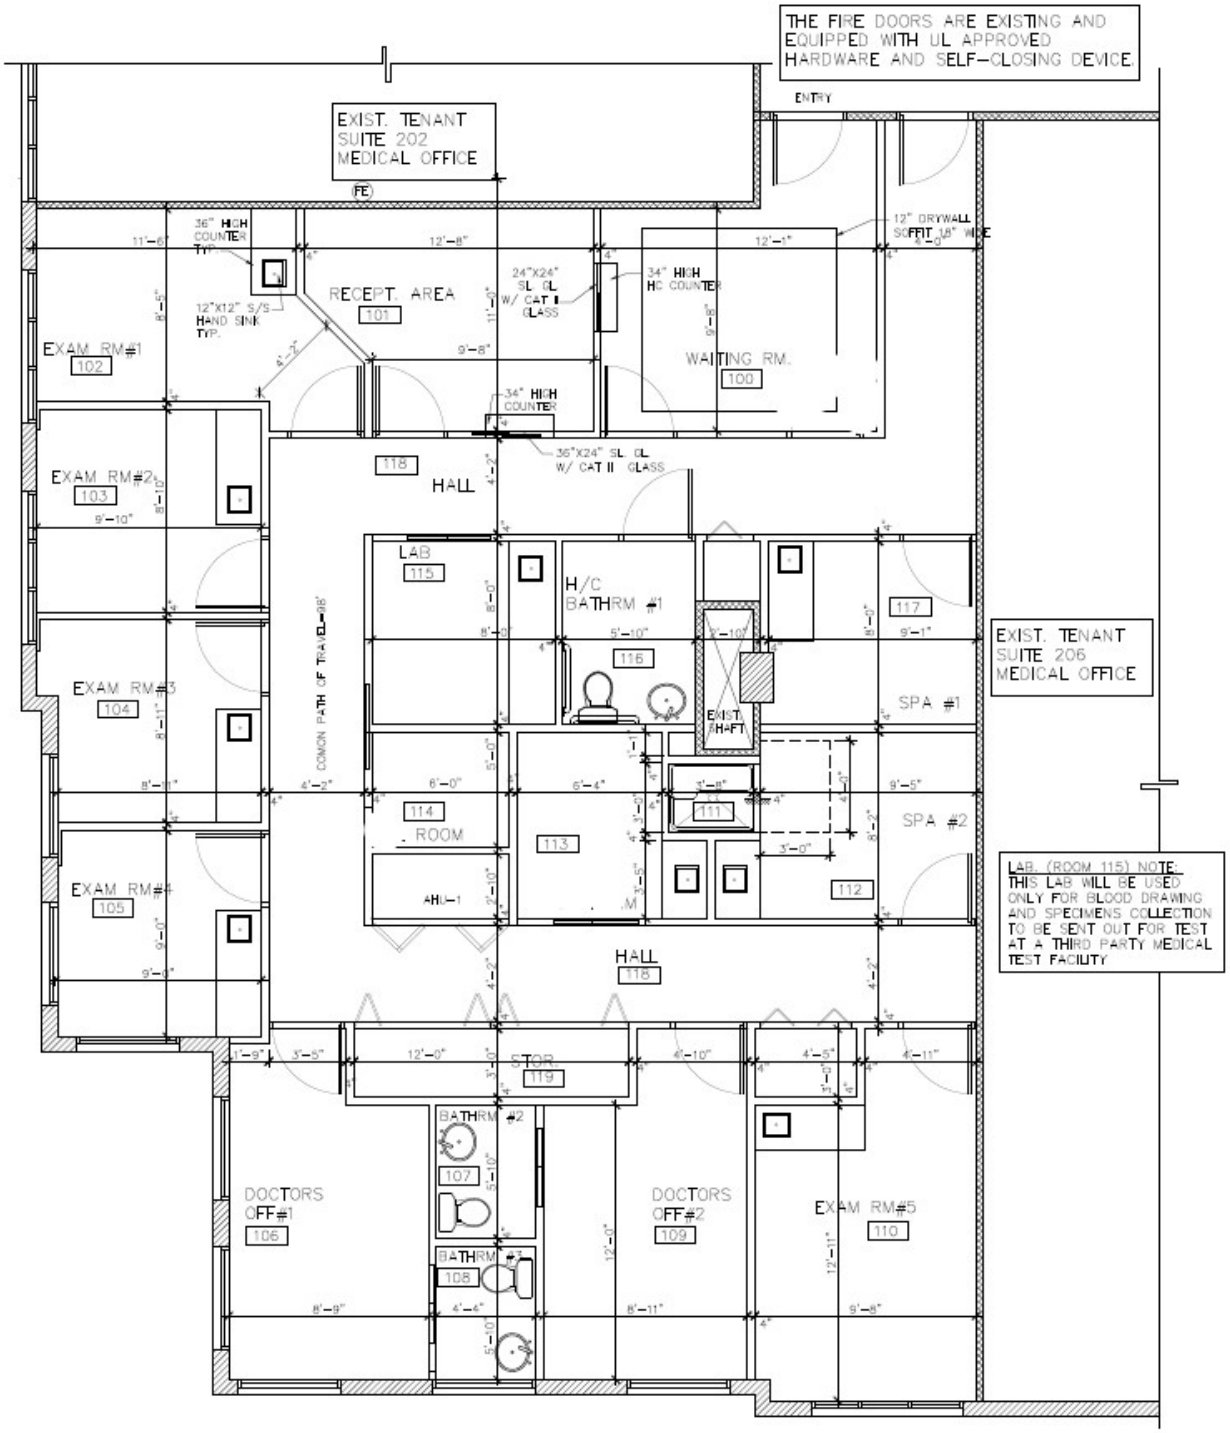

EXISTING FLOOR PLAN

SCALE : 1/4" = 1'-0"

INTERIOR MODIFICATION

UOMA HOMSTEAD OFFICE

925 NE 30th TERRACE, SUITE 204

HOMESTEAD, FL 33030

FLOOR PLAN NOTES

PROJECT NO.: 1923

DATE: 2.13.2020

DRAWN BY: AB

REVISION	BY	DATE