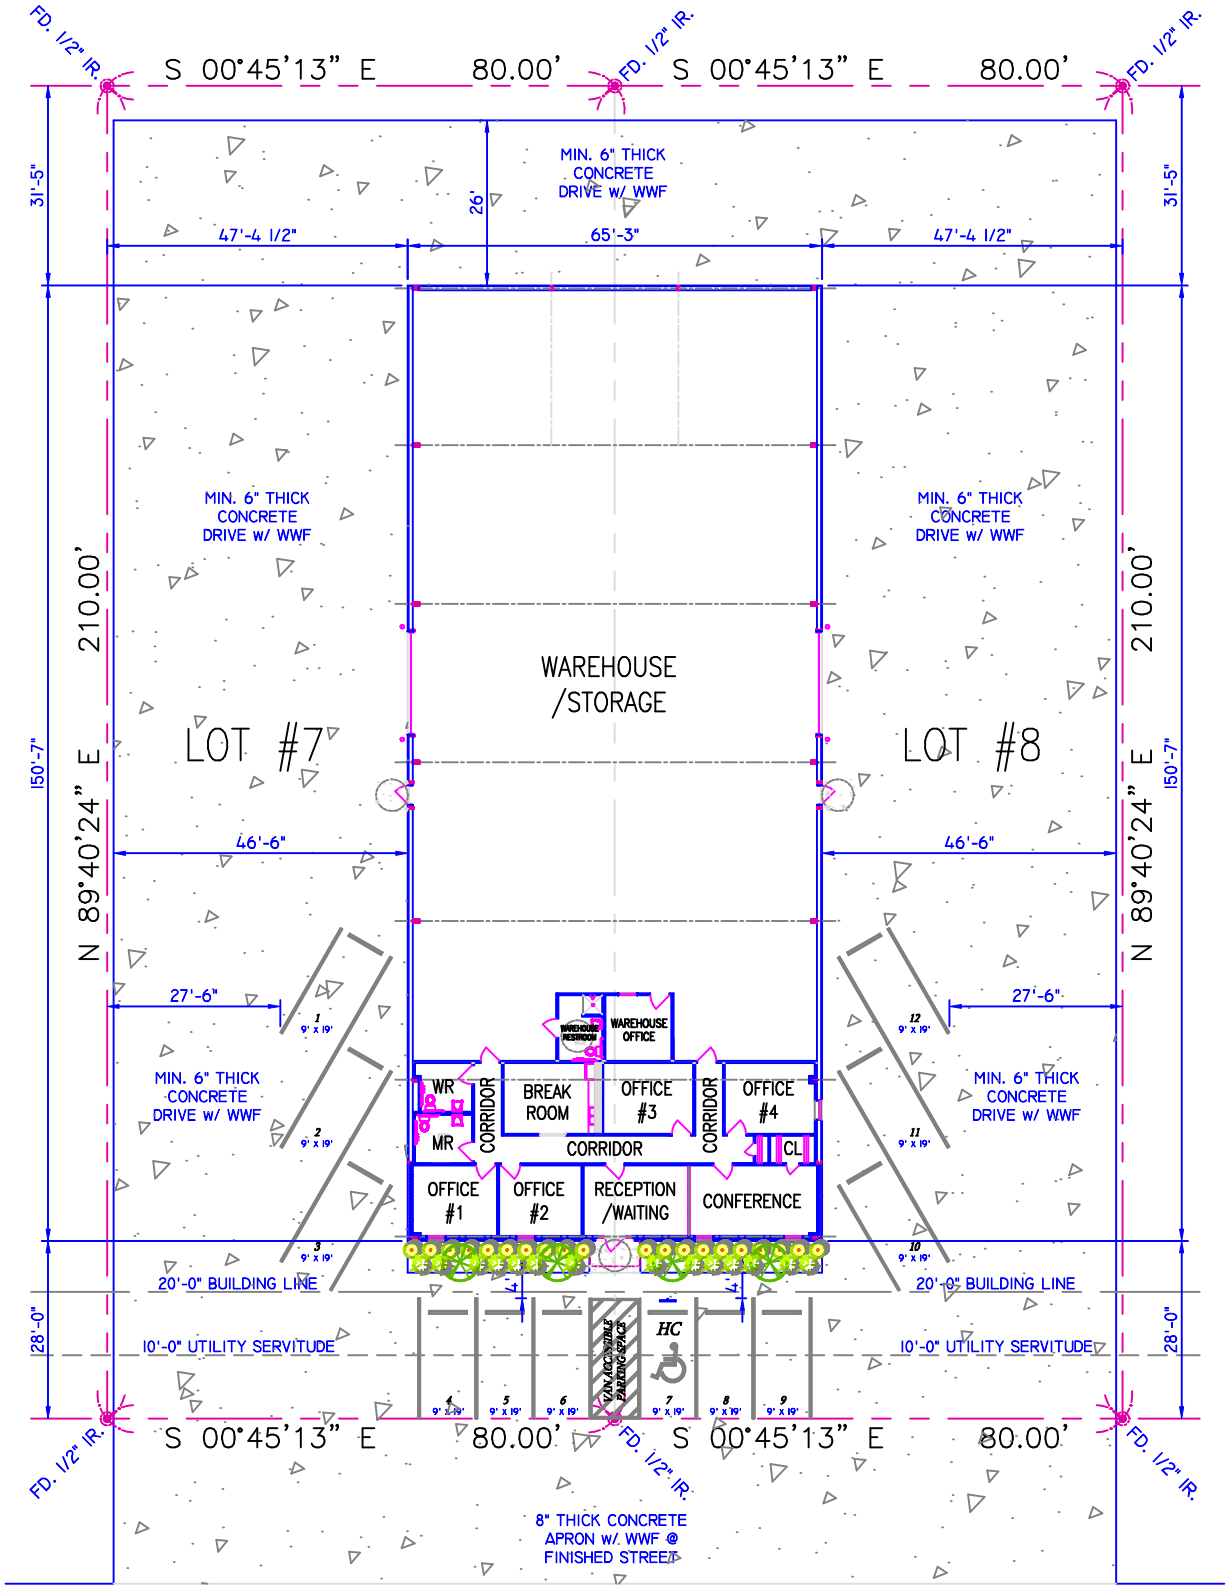

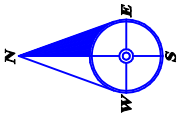

SOUTH DARLA AVENUE (60' R/W)

SITE/PARKING PLAN

SCALE: 30'-0" = 1'-0"