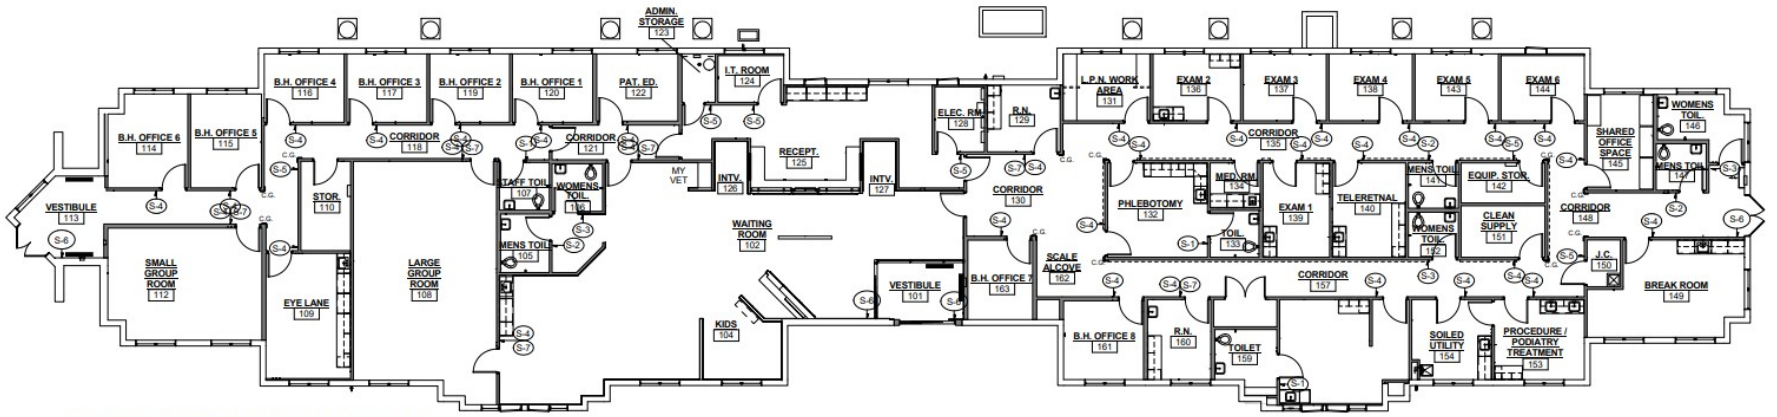

SIGNAGE AND WALL PROTECTION PLAN

1/8" = 1'-0"

REVISIONS

DESCRIPTION	DATE	BY