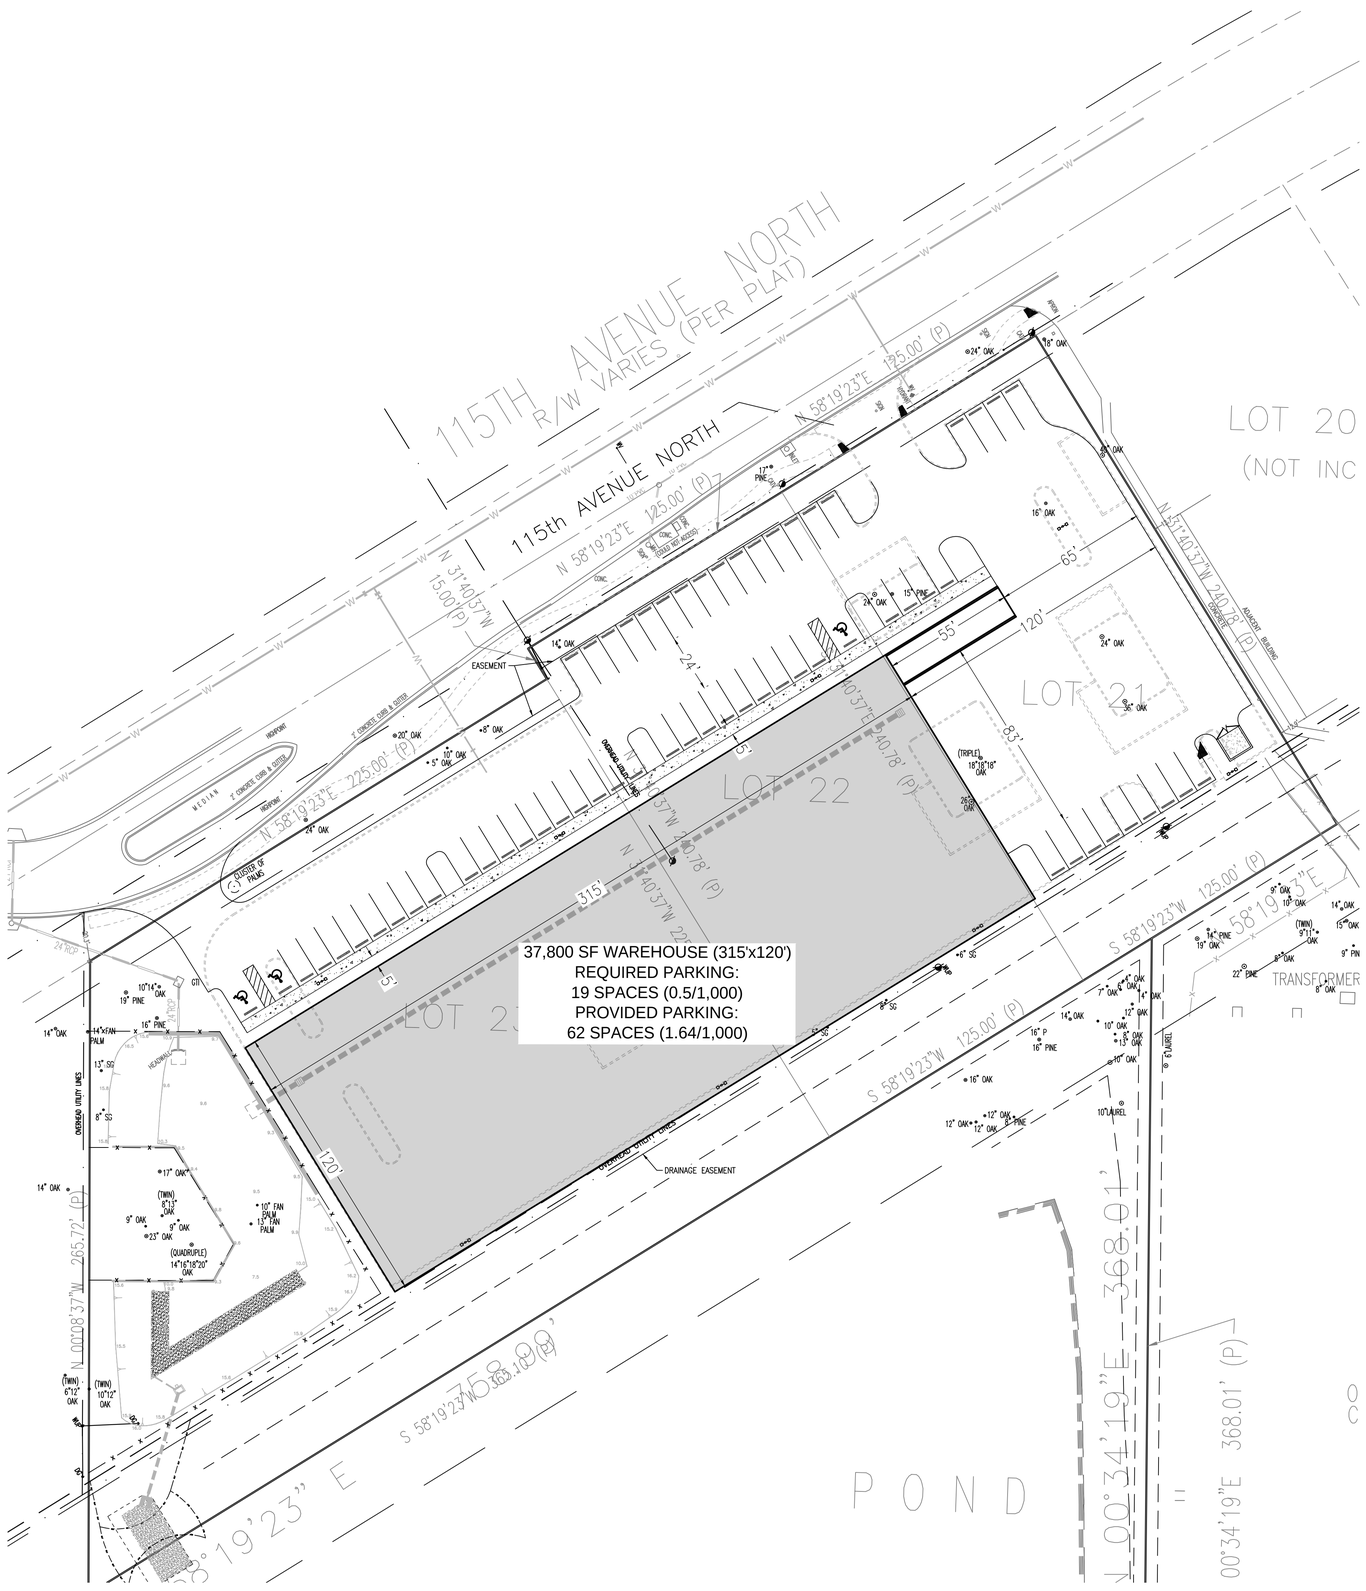

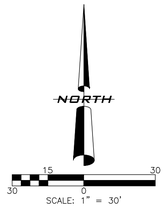

REVISIONS					
5	-	-	-	-	-
4	-	-	-	-	-
3	-	-	-	-	-
2	-	-	-	-	-
1	-	-	-	-	-
NO.	BY	DATE	DESCRIPTION		

DRAWN BY: FLORDELIZA D. NGUYEN
DATE: 05-19-2025
CHECKED BY: CHRIS WEDDLE
APPROVED BY: CHRIS WEDDLE
JOB NO.: 23-132

CONCEPT E

LARGO LAKES
2720 115TH AVE N

AURORA CIVIL ENGINEERING, INC
610 E. Morgan Street Brandon, FL 33510 (813)643-9907

-

File: R:\Projects\Varrod Largo Lakes 2720 115th WH\Plans\Varrod Largo Lakes 115th Ave - Concept E, Plotted: 5/19/2025 1:55 PM by FLORDELIZA DIMARILING, Saved: 5/16/2025 3:19 PM by FLOR