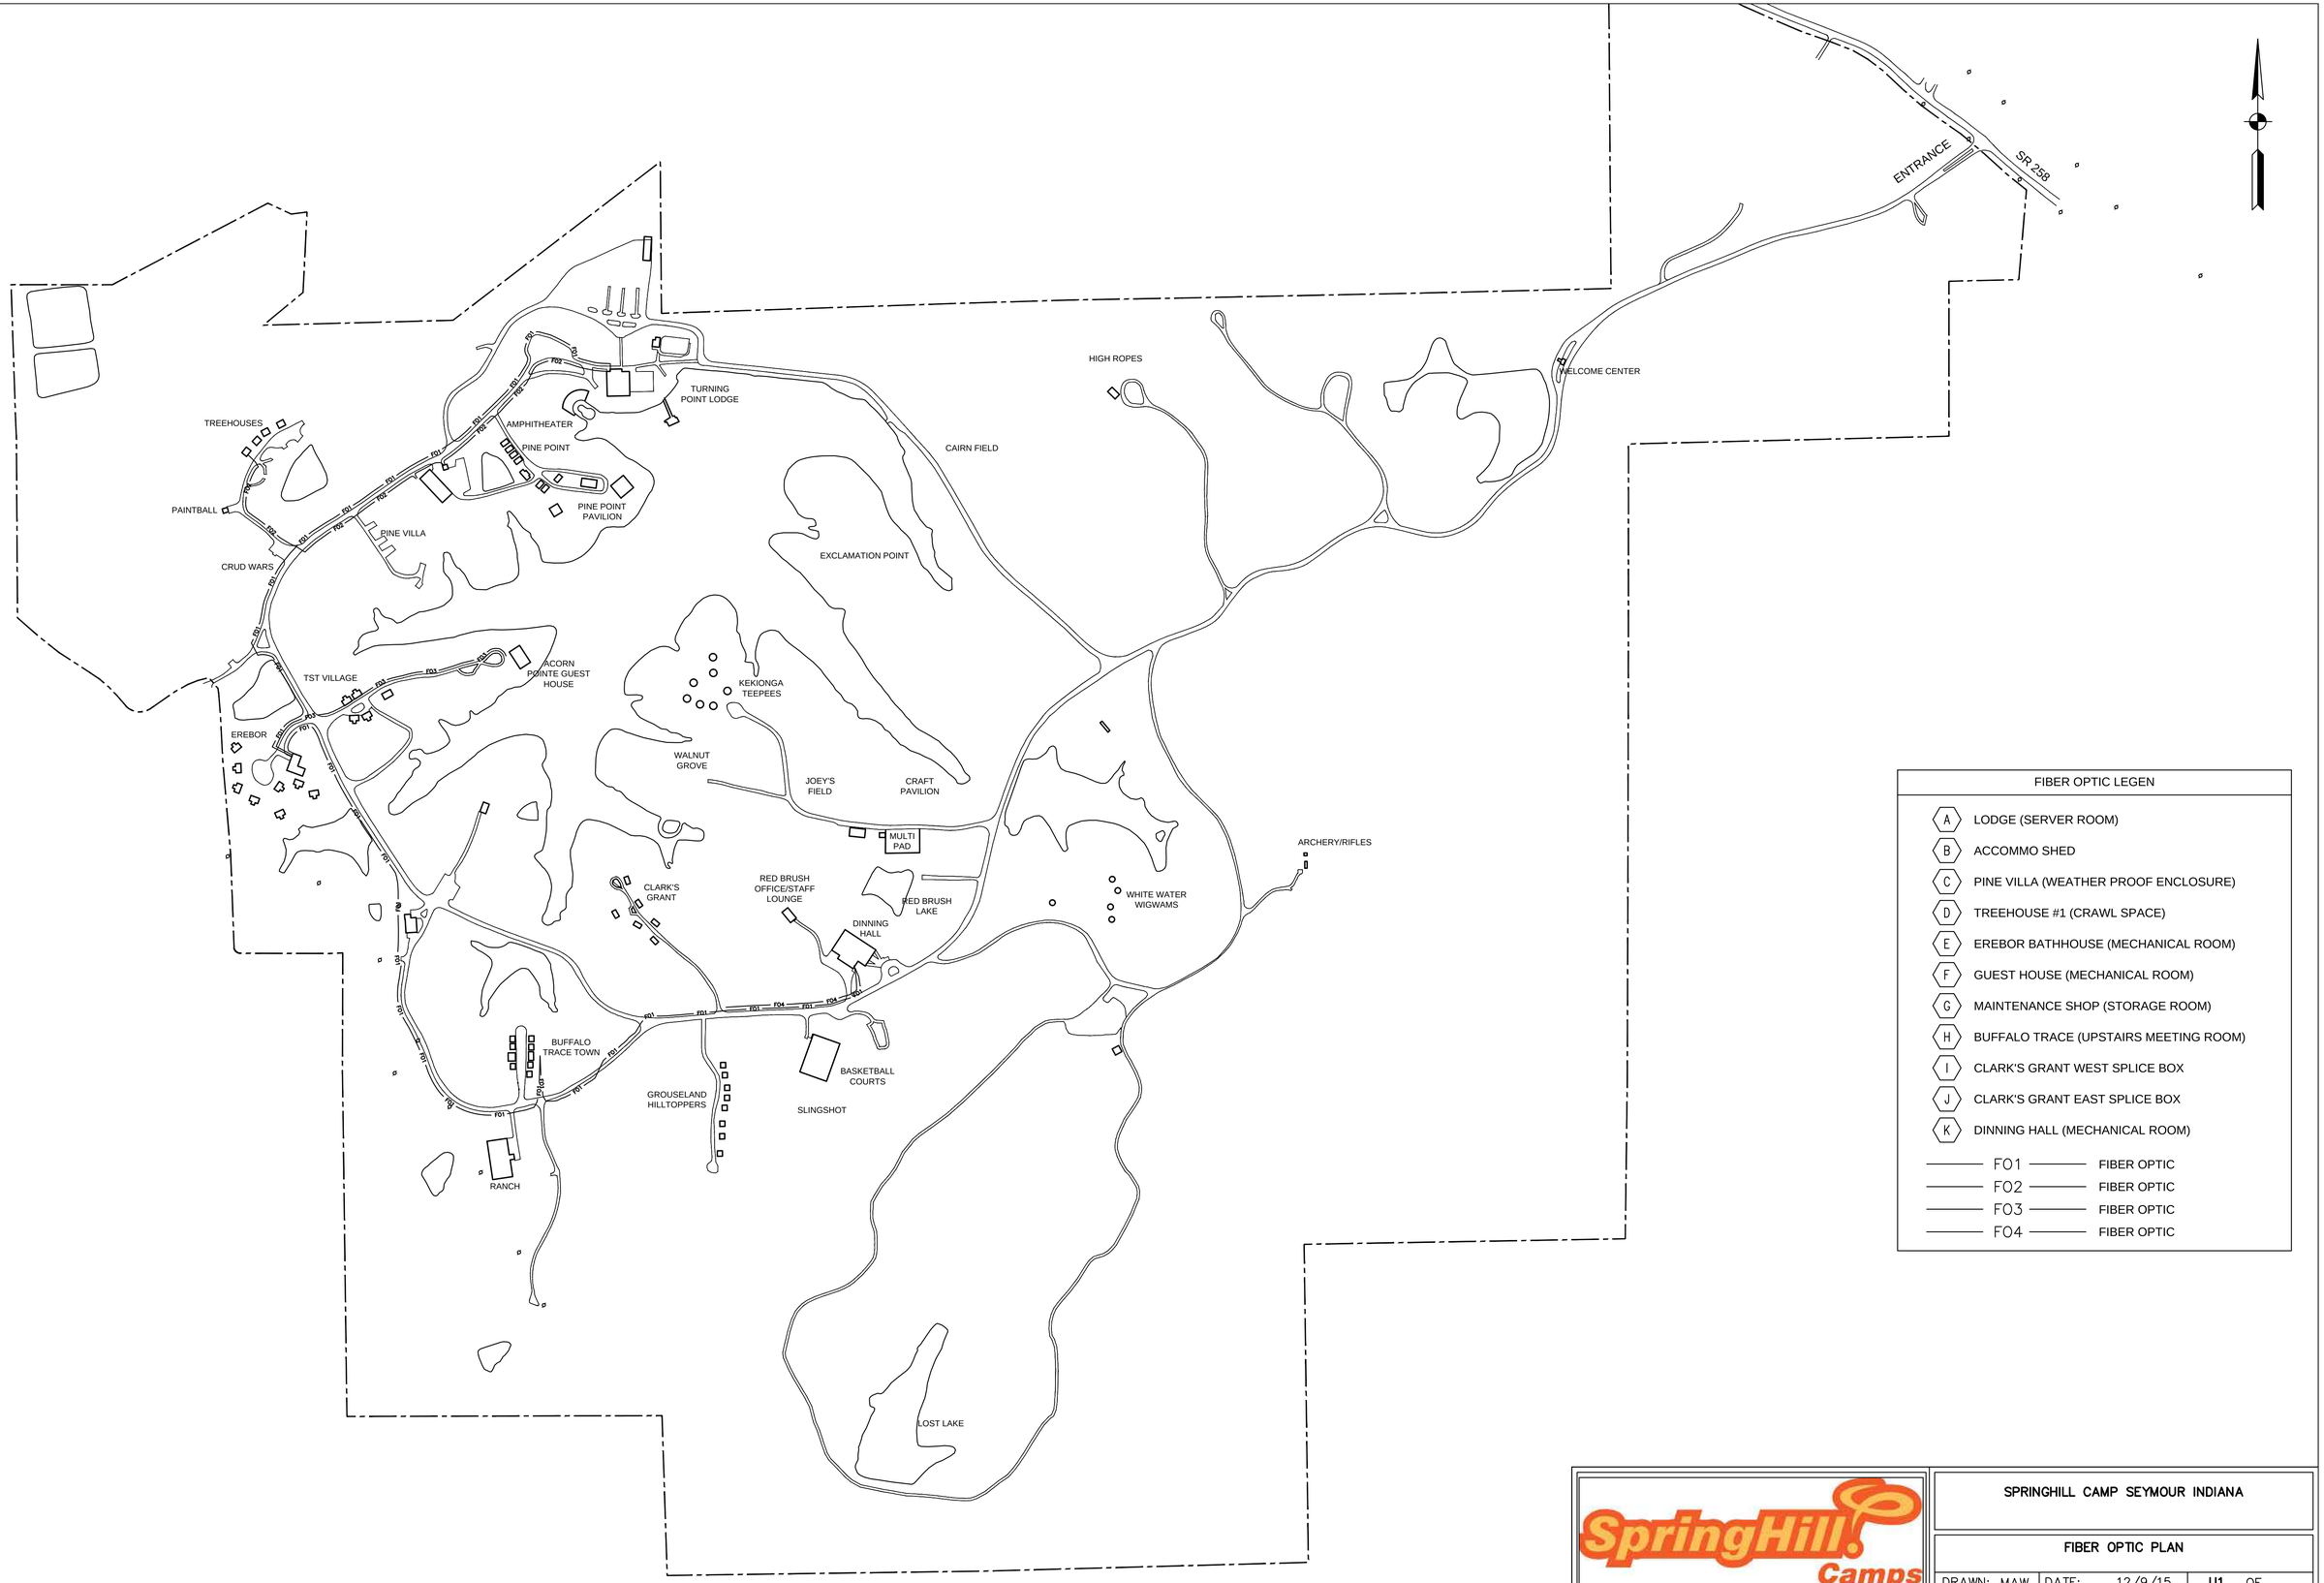

FIBER OPTIC LEGEN

A	LODGE (SERVER ROOM)
B	ACCOMMO SHED
C	PINE VILLA (WEATHER PROOF ENCLOSURE)
D	TREEHOUSE #1 (CRAWL SPACE)
E	EREBOR BATHHOUSE (MECHANICAL ROOM)
F	GUEST HOUSE (MECHANICAL ROOM)
G	MAINTENANCE SHOP (STORAGE ROOM)
H	BUFFALO TRACE (UPSTAIRS MEETING ROOM)
I	CLARK'S GRANT WEST SPLICE BOX
J	CLARK'S GRANT EAST SPLICE BOX
K	DINNING HALL (MECHANICAL ROOM)
F01	FIBER OPTIC
F02	FIBER OPTIC
F03	FIBER OPTIC
F04	FIBER OPTIC

SpringHill Camps

SPRINGHILL CAMP SEYMOUR INDIANA

FIBER OPTIC PLAN

DRAWN: MAW | DATE: 12/9/15 | U1 OF

Plotted: Dec 10, 2015 - 12:40pm , mwagner
Drawing Name: \\celindy-File1\Users\mwagner\Documents\SpringHill\Utility Plan - Final.dwg