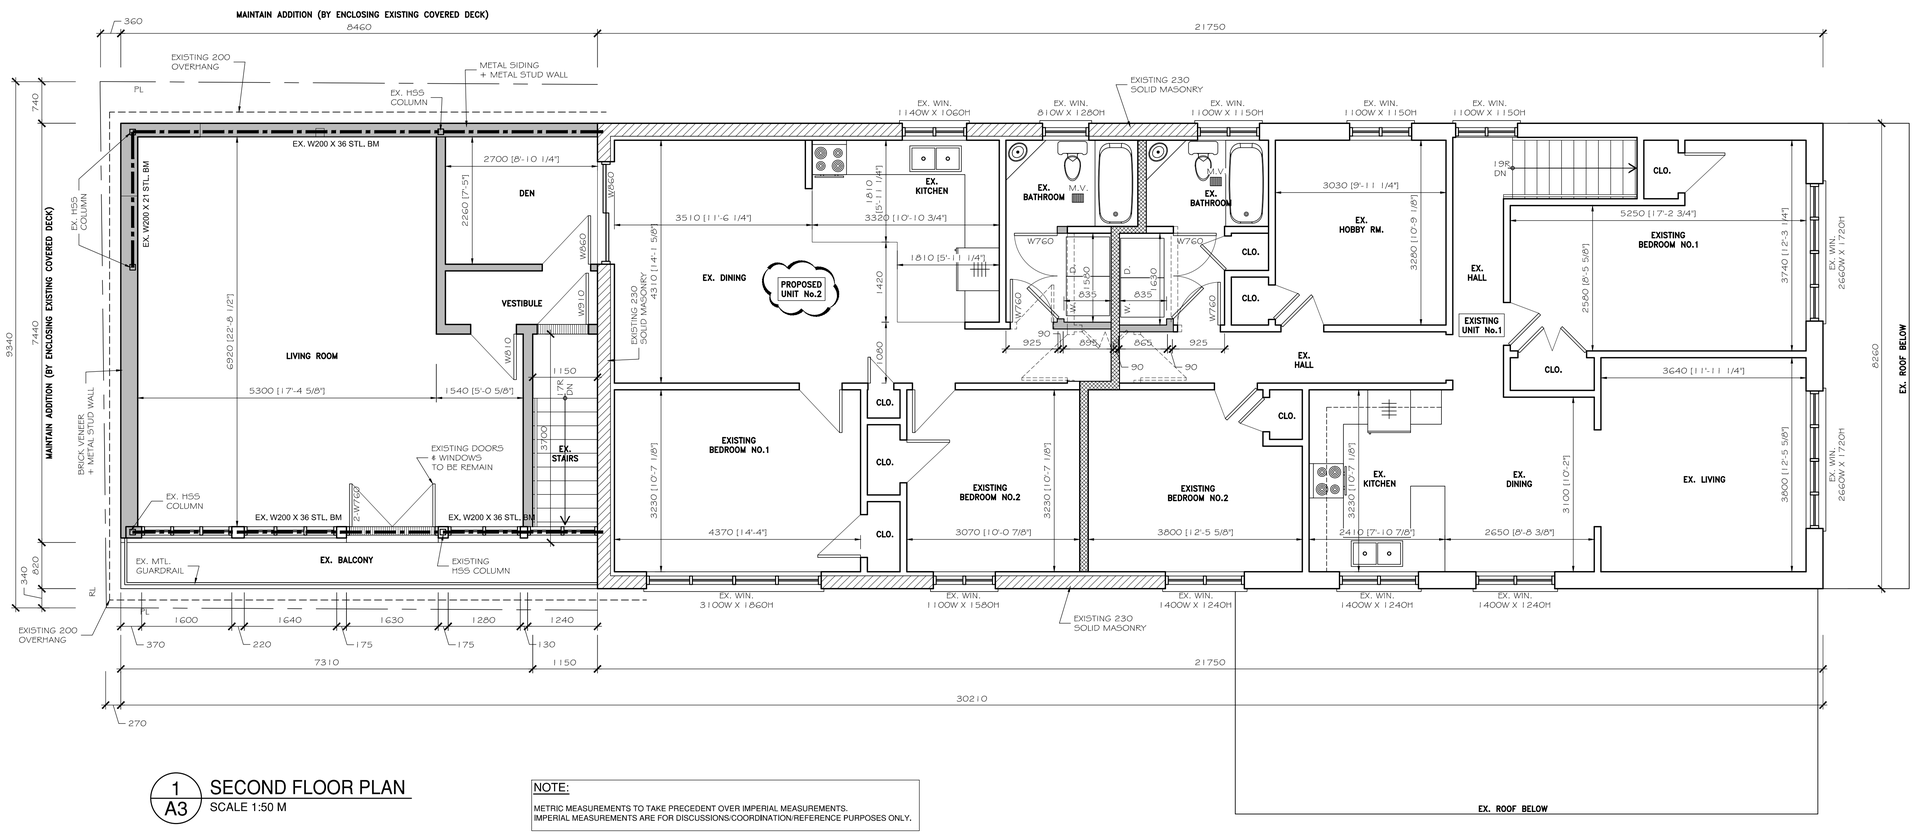

1 / A3 SECOND FLOOR PLAN

SCALE 1:50 M

NOTE:

METRIC MEASUREMENTS TO TAKE PRECEDENT OVER IMPERIAL MEASUREMENTS.
IMPERIAL MEASUREMENTS ARE FOR DISCUSSIONS/COORDINATION/REFERENCE PURPOSES ONLY.

NOTES

All drawings and specifications is an instrument of service and remain the exclusive property of Ambient Designs Ltd., and are protected under the Copyright Act. They may not be reproduced, distributed, altered or submitted for approvals without written permission of the Designer.

Do not scale drawings, dimensions to take precedent over scale.

Contractor to check and verify all levels and dimensions on drawings and on site and report any discrepancies to Ambient Designs Ltd. and obtain clarification prior to commencing with the work.

The contractor accepts all responsibility for working with drawings, not marked "Issued for Construction" and for any changes to the drawings without the express approval of Ambient Designs Ltd.

All work to conform to all governing codes and By-laws

The undersigned has reviewed & taken responsibility for this design, and has the Qualifications and meets the requirements set out in the Ontario Building Code to be a Designer.

QUALIFICATION INFORMATION
Required unless design is exempt under 3.2.5.1 of the building code

VICTOR J.T. HIPOLITO	23327
Name	BCIN#
Signature	Date

REGISTRATION INFORMATION
Required unless design is exempt under 3.2.4.1 of the building code

AMBIENT DESIGNS LTD.	29659
Firm Name	BCIN#

NO.	ISSUE/REVISIONS	DATE	BY
3	ISSUED FOR ZC	MAR. 09 '26	D.N.
2	ISSUED FOR REVIEW	FEB. 24 '26	D.N.
1	ISSUED FOR REVIEW	FEB. 17 '26	D.N.

BCIN: 29659

AMBIENT DESIGNS LTD.
DESIGN & BUILDING CONSULTANTS
1115 COLLEGE STREET TORONTO, ONTARIO M6H 1B5
T: (416)537-8531 E: ambient@ambientdesigns.ca

PROJECT NAME

PROPOSED ADDITION AT **2189 DUFFERIN ST.** CITY OF TORONTO

CLIENT(S): ANTONIO & MARIA ALEXANDRINA ARAUJO

SHEET TITLE

SECOND FLOOR PLAN

SCALE : AS SHOWN	PROJECT NO. **A26102**
DATE : JAN. 2026	SHEET NO. A3
DRAWN BY: D.N.	
CHECKED BY : V.H.	PERMIT