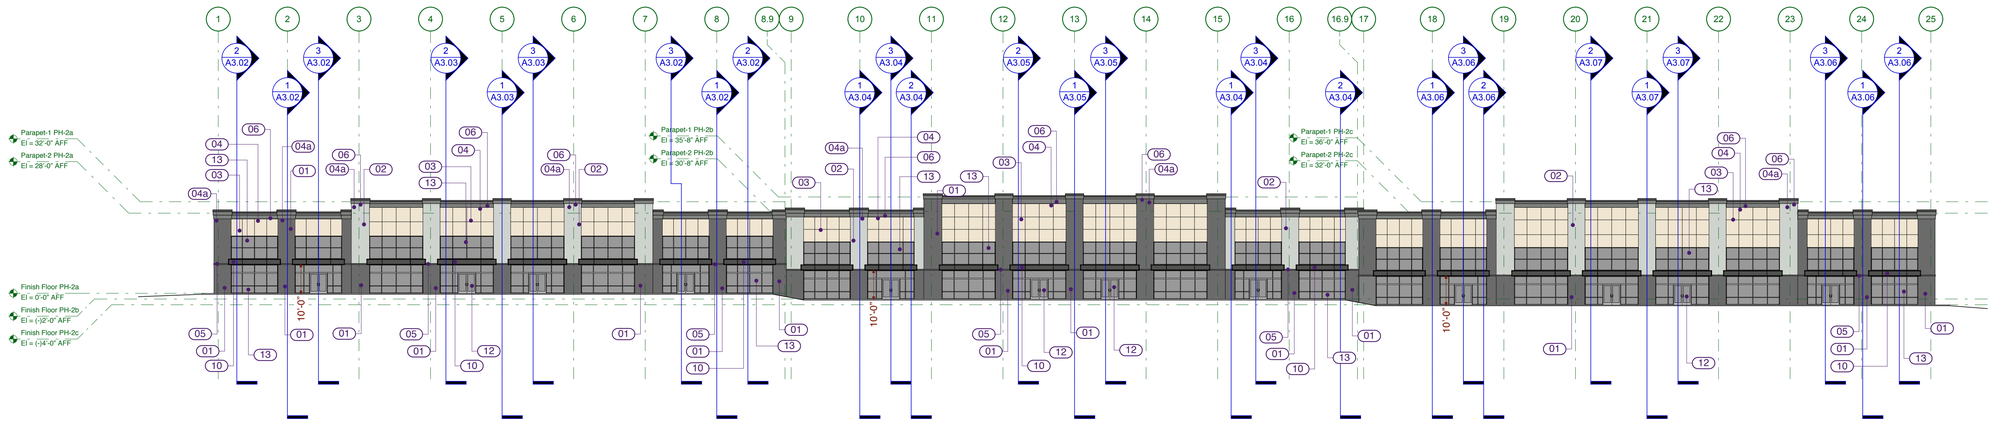

Facing Tranist Trail

1 West Elevation

Scale: 1" = 300'-0"

50' 0 10' 20' 30' 40' 50'

Materials will match Existing Phase-1 Building's Finishes & Colors - Substitution for Existing Building's Siding will be EIFS Veneer but color will match.

MATERIAL LEGEND

- 01 Brick Veneer: Color: Black
- 02 Brick Veneer: Color: White
- 02a Brick Veneer: Color: White 12x12 Knock-out Panel for Future OHD
- 03 EIFS Veneer: Color-1: Tan
- 04 EIFS Frieze: Color-2: Dark Gray
- 04a EIFS Frieze Pilaster Cap: Color-2: Dark Gray
- 05 Precast Concrete Watertable: Color: Black
- 06 Prefinished Aluminum Cap Flashing: Color: Black
- 07 Prefinished Aluminum Panel Screen Wall: Color: Gray
- 08 Prefinished Aluminum 10x10 Gutter: Color: Black
- 09 Prefinished Aluminum 8x8 Downspout: Color: Black
- 10 Prefinished Aluminum Front Large Canopy: Color: Black
- 11 Prefinished Aluminum Rear Small Canopy: Color: Gray
- 12 Prefinished Storefront with Entrance: Color: Silver
- 13 Prefinished Storefront: Color: Silver
- 14 Painted Hollow Metal Door and Frame: Color: Gray
- 15 Prefinished Aluminum OHD 9x10: Color: White
- 16 Painted Electrical Trough with MDP
- 17 Dock Seal: Color: Black
- 18 Dock Bumper: Color: Black
- 19 Dock Leveler: Color: Per Manufacturer's Color
- 20 Painted Concrete Loading Dock: Color: Light Gray
- 21 Parapet Wall (backside): Color: White
- 22 Exterior Concrete Retaining Wall: Color: Concrete
- 23 Painted Metal Stair and Landing: Color: Light Gray
- 24 Exterior Wall Pack - Light Fixture
- 25 Painted Metal Access Ladder with Security Cage

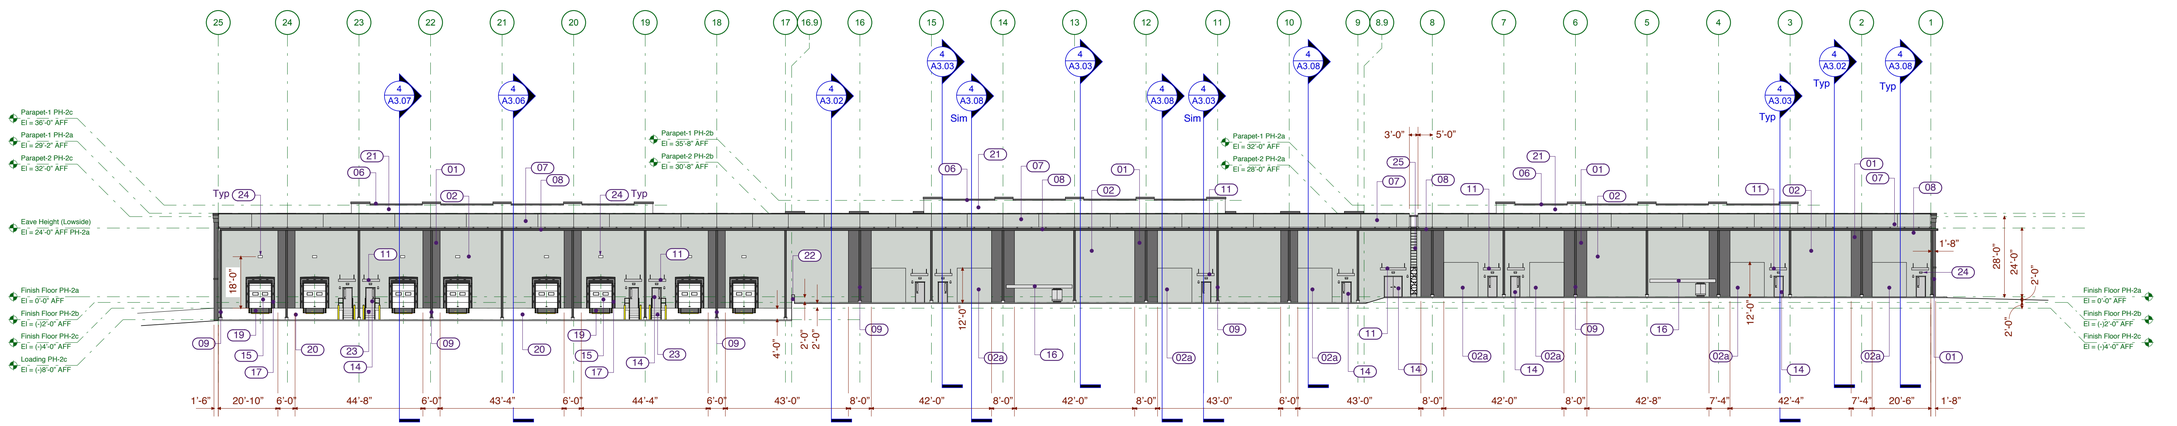

C= 33 M= 23 K= 28 K= 0	White Brick
C= 68 M= 62 K= 60 K= 51	Black Brick
C= 71 M= 64 K= 67 K= 73	Black Trim
C= 19 M= 18 K= 30 K= 0	EIFS Tan
C= 65 M= 54 K= 60 K= 35	EIFS Gray

Facing American Tobacco Trail Greenway

2 East Elevation

Scale: 1" = 300'-0"

50' 0 10' 20' 30' 40' 50'

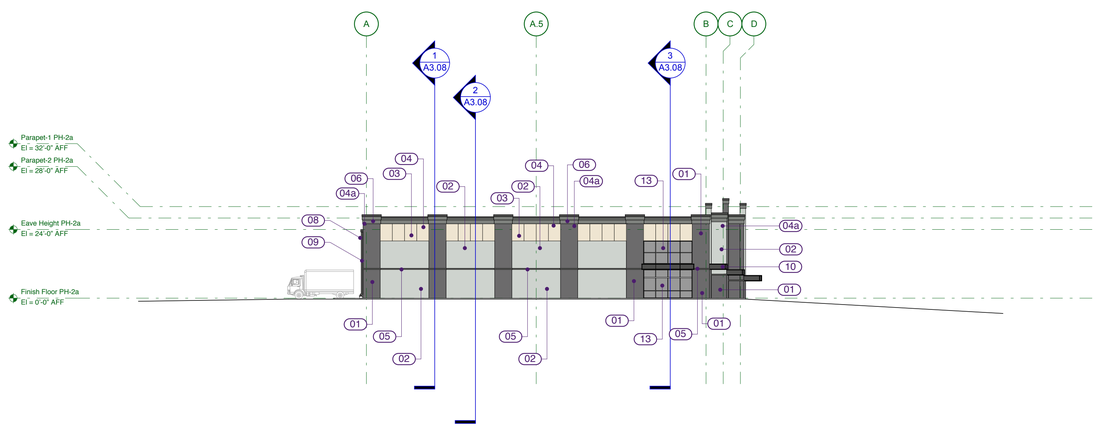

3 North Elevation

Scale: 1" = 300'-0"

50' 0 10' 20' 30' 40' 50'

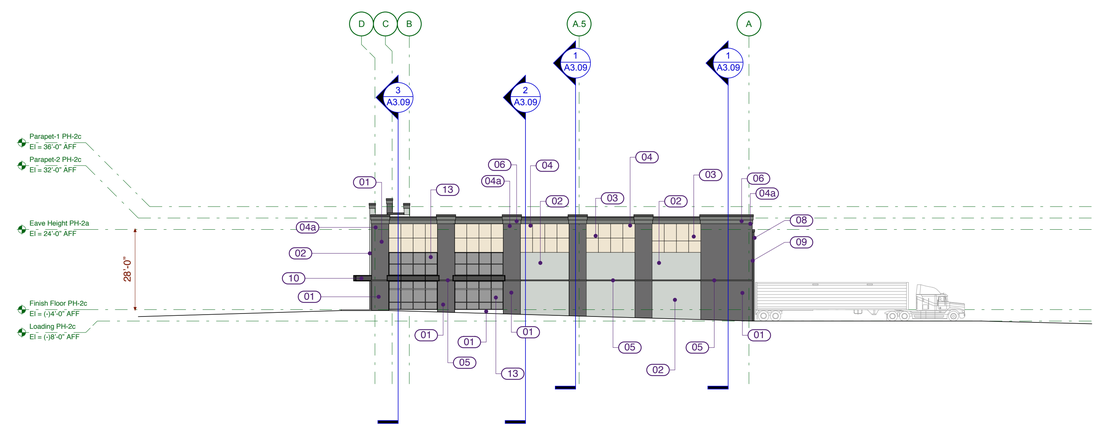

4 South Elevation

Scale: 1" = 300'-0"

50' 0 10' 20' 30' 40' 50'

McGAHEY DESIGN
123 Raleigh Street, Fuquay-Varina, North Carolina 27526
919.321.0123 + 919.422.0265 info@mcgaheydesign.com

Preliminary
Do not use for Construction

Preliminary
Do not use for Construction

PHASE 2

SHELTON STATION

© 2024 McGahey Design, PA expressly reserves its common law copyright and other property rights in these drawings. These drawings are not to be reproduced, changed or copied without obtaining written permission from McGahey Design, PA.

PROJECT:	2024-23
DATE ISSUED:	10.01.25
REVISIONS:	DATE
DRAWN BY:	JMM
CHECK BY:	JMM

Overall Elevations

A2.01