


## FRONT ELEVATION - NORTH

1

SCALE: 3/16" = 1'-0"

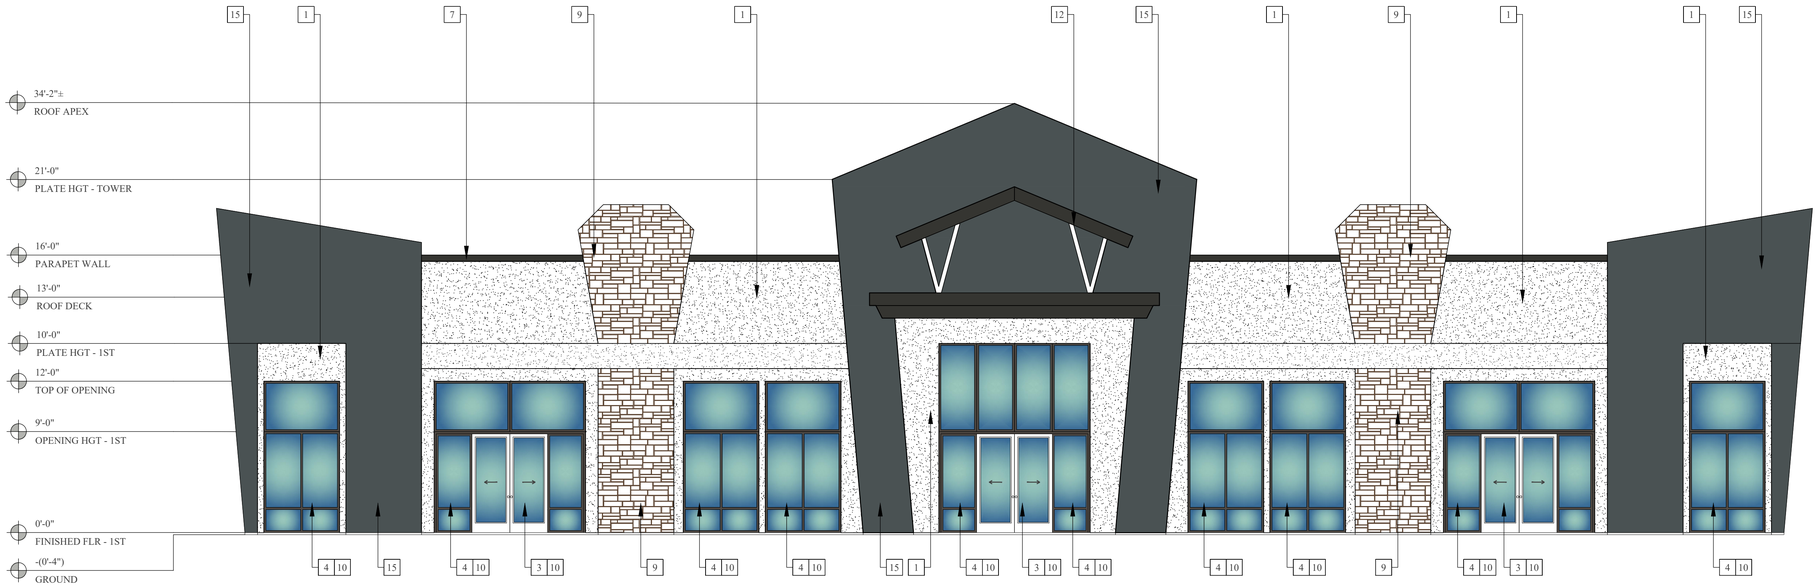


## LEFT SIDE ELEVATION - EAST

2

SCALE: 3/16" = 1'-0"

### ELEVATION KEYED NOTES
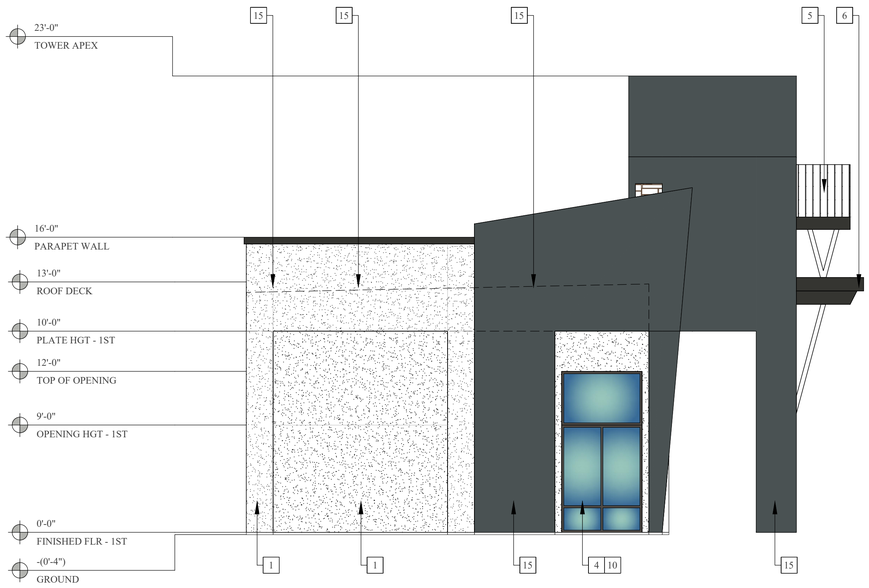
| | |
|---|---|
| 1 | 3 COAT STUCCO SMOOTH FINISH #1: 7/8" MIN. THICKNESS OVER 17 GA. X 1-1/2" HEXAGONAL PAPER BACKED WIRE LATH OVER 2-LAYERS OF TYPE "D" PAPER UNDER-LAYMENT OVER PLYWOOD.<br><br>REFER TO WEEP SCREED DETAIL 1/D1 FOR EXTERIOR WALLS. REFER TO WEEP SCREED DETAIL 2/D1 FOR STEM WALLS REFER TO WEEP SCREED DETAILS 3/D1 FOR BOX COLUMN(S). |
| 2 | 3 COAT STUCCO SMOOTH FINISH: 7/8" MIN. THICKNESS OVER HI-RIB LATH OVER 2-LAYERS OF TYPE "D" PAPER UNDER-LAYMENT OVER PLYWOOD. |
| 3 | DOOR OPENING - REFER TO DOOR SCHEDULE ON SHEET A2.1 AND DETAIL(S) ON SHEET D2. |
| 4 | WINDOW OPENING - REFER TO WINDOW SCHEDULE ON SHEET A2.1 AND DETAIL(S) ON SHEET D2. |
| 5 | ROOF MATERIAL - STANDING SEAM METAL - INSTALL PER MANUFACTURER'S SPECS AND INSTRUCTIONS. REFER TO DETAILS ON SHEET D10. |
| 6 | METAL AWNING. |
| 7 | FOAM CORNICE - REFER TO DETAIL X/D5. |
| 8 | BOX COLUMN. REFER TO DETAIL 3/D1. |
| 9 | STONE VENEER - PAGOSA SPRINGS |
| 10 | PRE-FINISHED ALUMINUM STOREFRONT SYSTEM. |
| 11 | REGLETS. REFER TO DETAIL X/D4. |
| 12 | DECORATIVE ELEMENT. |
| 13 | WALL SCONCE LIGHT FIXTURE. REFER TO ELECTRICAL. |
| 14 | SLIDING SCISSORS GATE. |
| 15 | METAL SIDING. |


CVEAS

CENTRAL VALLEY ENGINEERING & SURVEYING, INC.

2511 LOGAN STREET
SELMA, CA 93662
WWW.CVEAS.COM

Tel. (559) 891-8811
Fax (559) 891-8815
Email: info@cveas.com


PROJECT

PROPOSED
CARWASH FACILITY AND RETAIL BLDG
1201 N. WEST ST.
TULARE, CA 93274
APN: 168-240-068 AND 69

REGISTERED PROFESSIONAL ENGINEER
RICARDO LEAL
No. C 77825
Exp. 06-30-23
CIVIL
STATE OF CALIFORNIA

DATE SIGNED: 1/28/2022

| Revisions: | Date: |
|---|---|
| 1 - | - |
| 2 - | - |
| 3 - | - |
| 4 - | - |
| 5 - | - |

ELEVATIONS
RETAIL BLDG

| | |
|---|---|
| CVEAS JOB # : | 21131 |
| DATE: | 1/28/2022 |
| PLANNING SUBMITTAL #: | XX-XXXX |
| PLAN CHECK SUBMITTAL #: | XX-XXXX |
| DRAWN BY: | CVEAS INC |
| CHECKED BY: | RL |
| SCALE: | NOTE ON PLANS |

A1.9


ALL IDEAS, DESIGNS, ARRANGEMENTS AND PLANS INDICATED OR REPRESENTED BY THIS DRAWING ARE OWNED BY AND THE PROPERTY OF CVEAS INC CONSULTANTS, AND WERE CREATED, EVOLVED AND DEVELOPED FOR USE ON AND IN CONNECTION WITH THE SPECIFIED PROJECT. NONE OF SUCH IDEAS, DESIGNS, ARRANGEMENTS OR PLANS SHALL BE USED BY OR DISCLOSED TO ANY PERSON OR ENTITY OTHER THAN THE OWNER OF THE PROJECT FOR WHICH THEY WERE PREPARED, AND ARE NOT TO BE DISCLOSED TO ANY PERSON OR ENTITY UNLESS SPECIFICALLY AUTHORIZED BY THE OWNER OF THE PROJECT. NO RIGHTS TO THE PROPERTY DESCRIBED HEREIN ARE GRANTED BY THE DELIVERY OF THESE PLANS. ANY PUBLICATION OF THESE PLANS, IN WHOLE OR IN PART, WITHOUT THE WRITTEN PERMISSION OF CVEAS INC IS PROHIBITED. ANY PUBLIC AGENCY IS NOT PERMITTED TO ALTER OR MODIFY THESE DRAWINGS WITHOUT THE WRITTEN PERMISSION OF CVEAS INC. ANY REPRODUCTION OR USE THEREOF IS PERMISSIBLE WITHOUT THE CONSENT OF CVEAS INC.


CIVIL ENGINEERING • LAND SURVEYING • CONSULTING • STRUCTURAL DESIGN • ARCHITECTURAL DRAFTING • COMMERCIAL & RESIDENTIAL BUILDING DESIGN • PLANNING & PROJECT MANAGEMENT