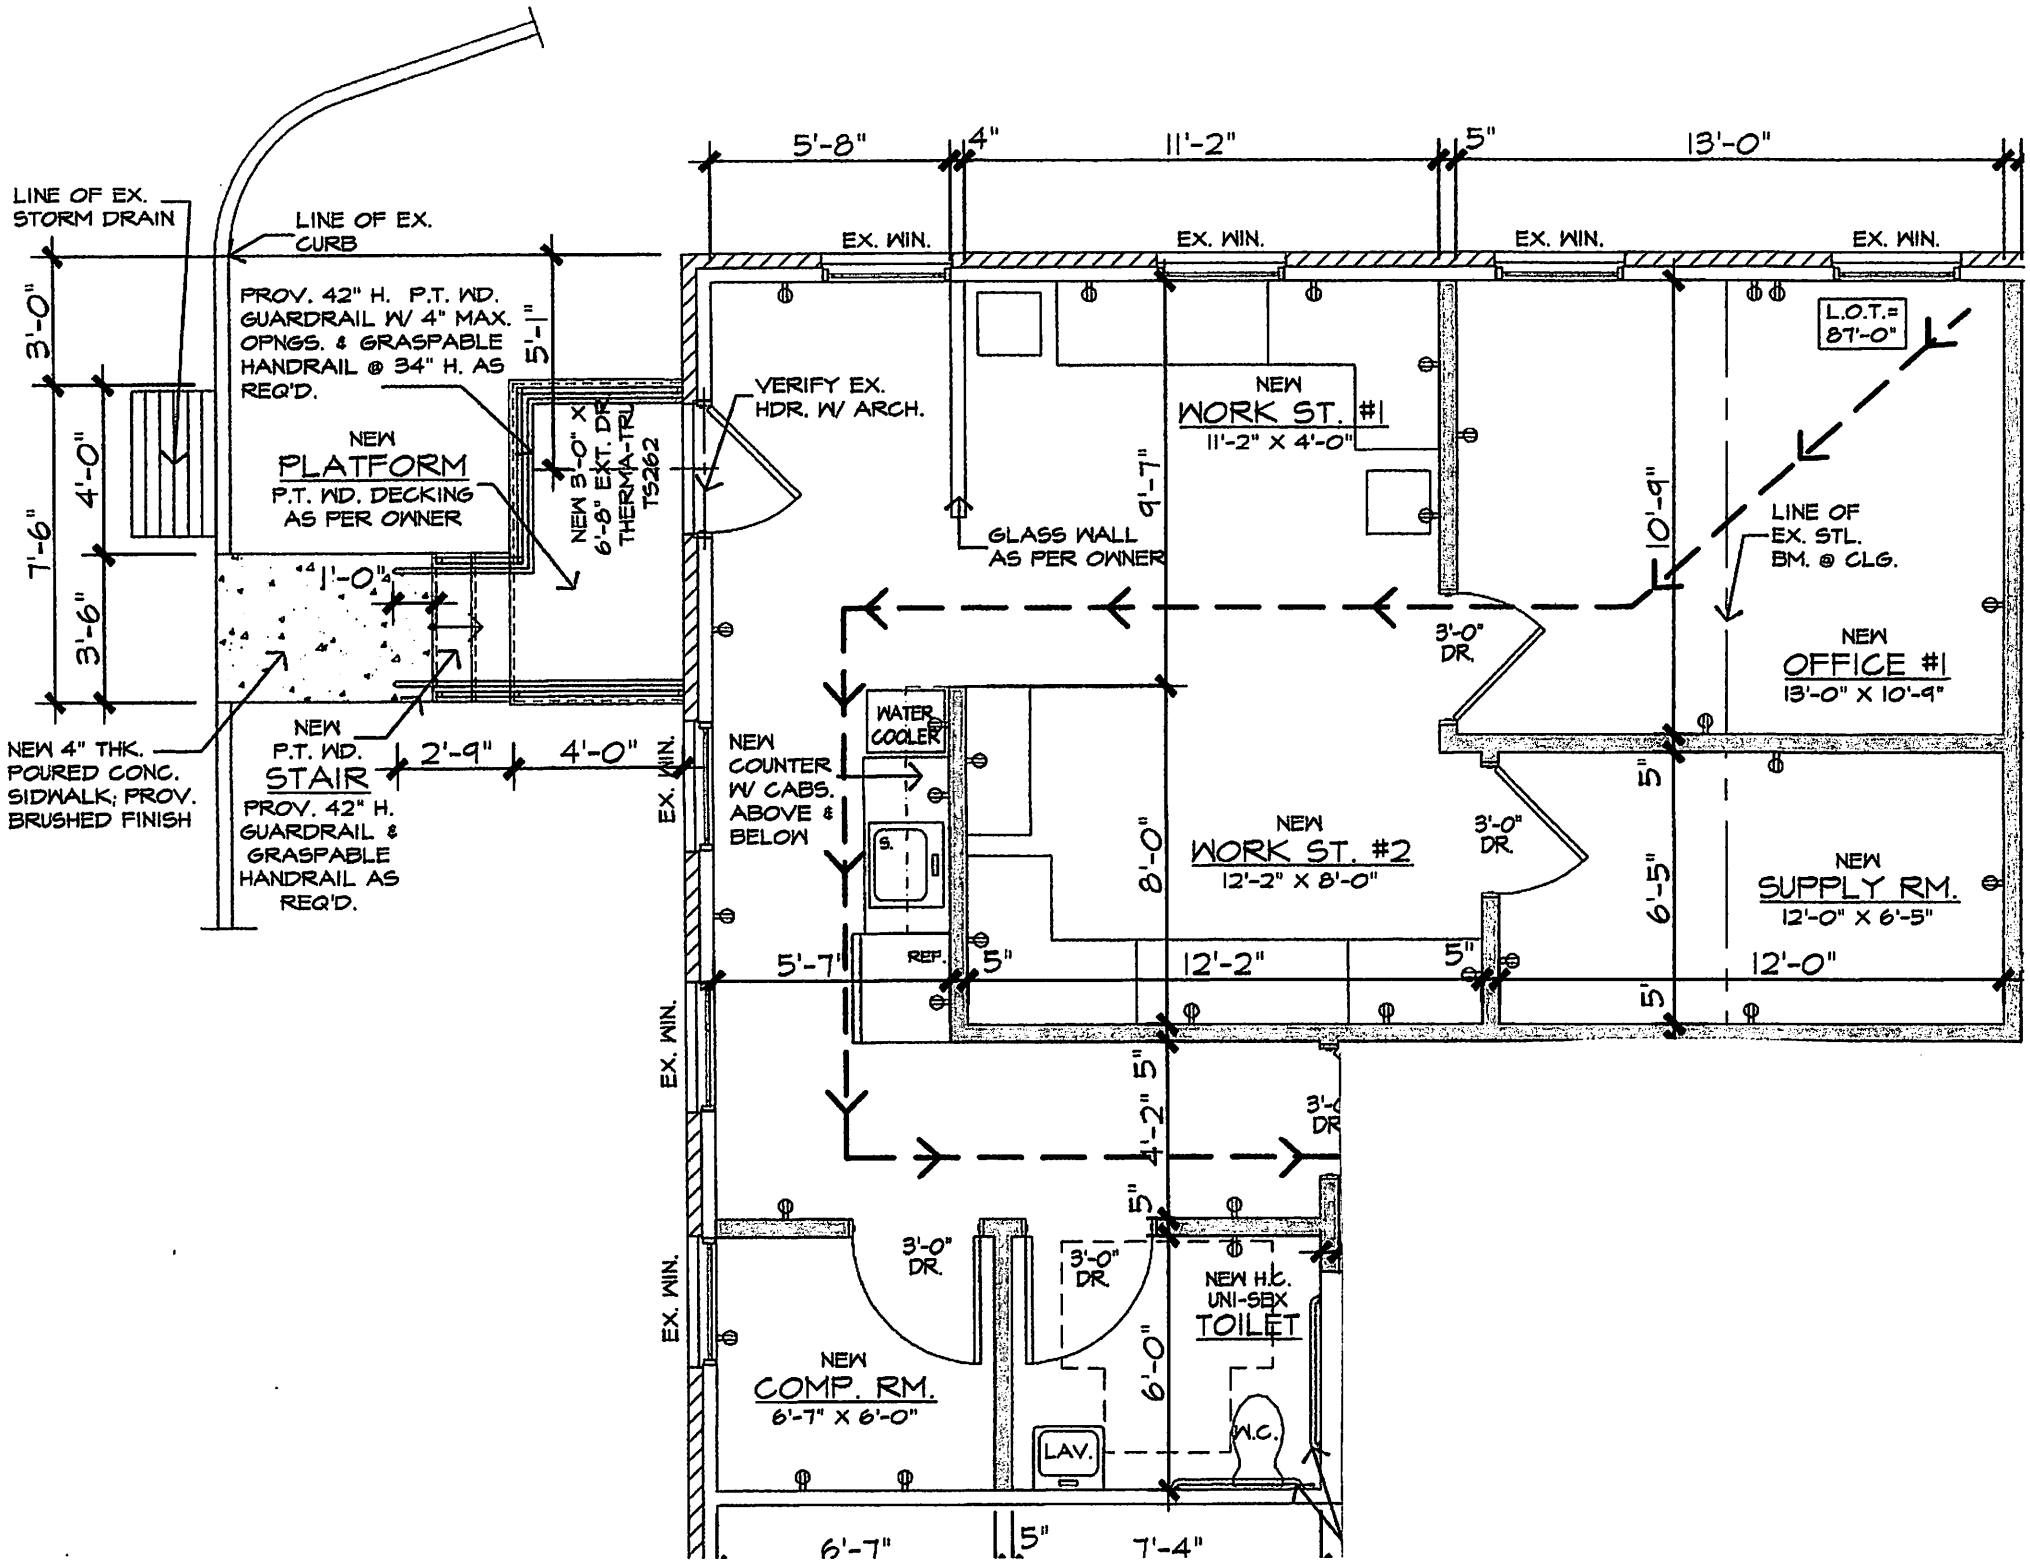
LINE OF EX. STORM DRAIN
LINE OF EX. CURB
PROV. 42" H. P.T. WD. GUARDRAIL W/ 4" MAX. OPNGS. & GRASPABLE HANDRAIL @ 34" H. AS REQ'D.
NEW PLATFORM
P.T. WD. DECKING AS PER OWNER
NEW 3'-0" X 6'-8" EXT. DR. THERMA-TRU TS262
VERIFY EX. HDR. W/ ARCH.
NEW 4" THK. POURED CONC. SIDWALK; PROV. BRUSHED FINISH
NEW P.T. WD. STAIR
PROV. 42" H. GUARDRAIL & GRASPABLE HANDRAIL AS REQ'D.
EX. WIN.
NEW WORK ST. #1
11'-2" X 4'-0"
GLASS WALL AS PER OWNER
L.O.T.= 87'-0"
LINE OF EX. STL. BM. @ CLG.
NEW OFFICE #1
13'-0" X 10'-9"
NEW WORK ST. #2
12'-2" X 8'-0"
NEW SUPPLY RM.
12'-0" X 6'-5"
WATER COOLER
NEW COUNTER W/ CABS. ABOVE & BELOW
S.
REF.
NEW COMP. RM.
6'-7" X 6'-0"
NEW H.C. UNI-SEX TOILET
LAV.
W.C.
3'-0" DR.
5'-8"
4"
11'-2"
5"
13'-0"
3'-0"
4'-0"
3'-6"
7'-6"
1'-0"
2'-9"
4'-0"
5'-1"
9'-7"
10'-9"
8'-0"
6'-5"
5'-7"
12'-2"
12'-0"
4'-2"
6'-0"
6'-7"
7'-4"