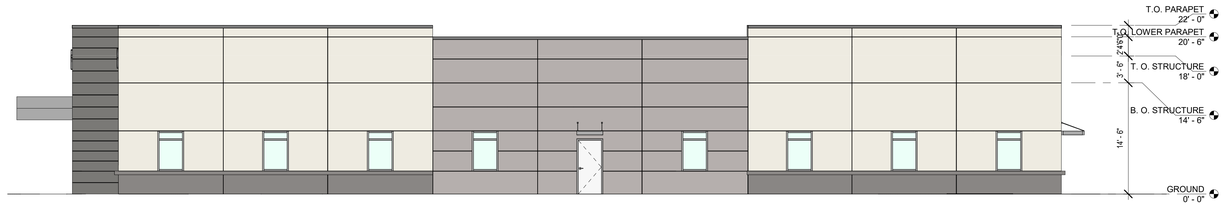


## 1 NORTH ELEVATION

1/8" = 1'-0"

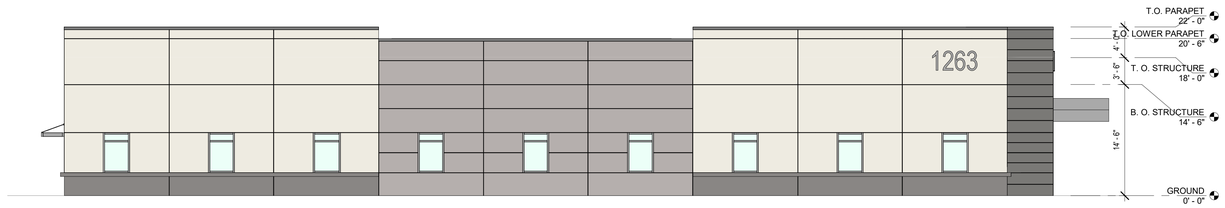


## 2 SOUTH ELEVATION

1/8" = 1'-0"

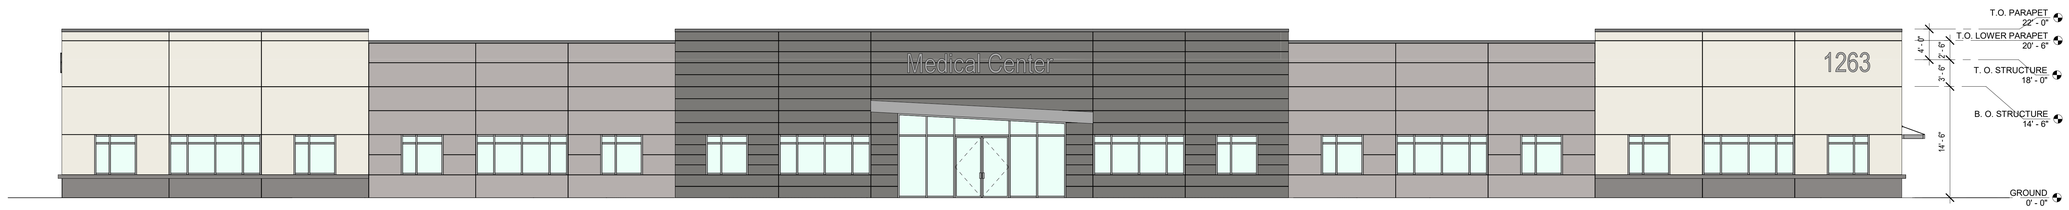


## 3 EAST ELEVATION

1/8" = 1'-0"

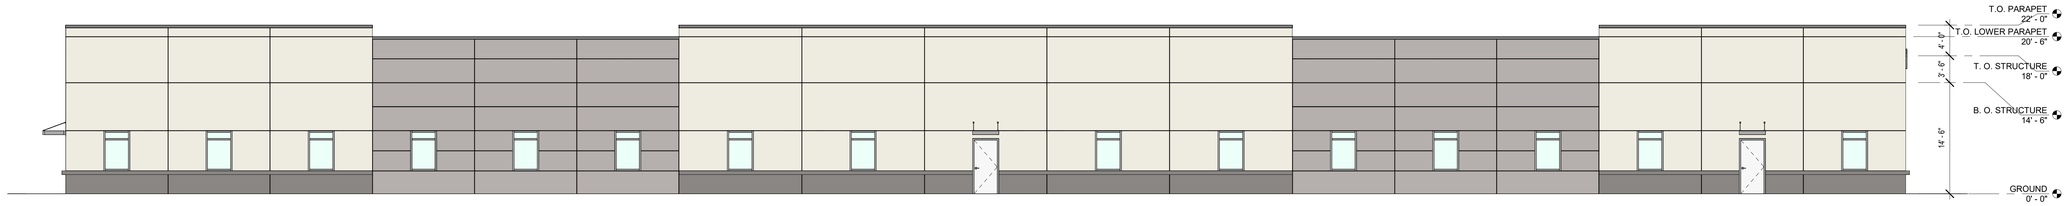


## 4 WEST ELEVATION

1/8" = 1'-0"

MATERIALS LEGEND

EIFS COLOR 1

EIFS COLOR 3

EIFS COLOR 2

EIFS COLOR 4

GLAZING

G. L. BRUNO ASSOCIATES

**TENET HEALTH DHM MOB**

**1263 COTTAGE COURT**
**MANTECA, CA 95336**

ARCHITECT OF RECORD:

vegas builds

VEGAS BUILDS, INC.
12893 ALCOSTA BLVD. SUITE N
SAN RAMON, CA 94583
(650) 223-3188

CIVIL ENGINEER OF RECORD:

GATEWAY ENGINEERING, INC.
405 PARK CREEK DRIVE
CLOVIS, CA 93611
(559) 320-0344

LANDSCAPE ARCHITECT OF RECORD:

ROACH + CAMPBELL
111 SCRIPPS DRIVE
SACRAMENTO, CA 95825
(916) 342-7119

ELECTRICAL ENGINEER OF RECORD:

HOWE ELECTRIC
4682 E. OLIVE AVENUE
FRESNO, CA 93702
(559) 255-8992

| NO. | DATE | ISSUE |
|---|---|---|

VBI PROJECT No: 2022.803

DRAWING TITLE:
EXTERIOR BUILDING ELEVATIONS

SCALE: As indicated

**A-401**

**SPR PACKAGE**

**10/26/22**