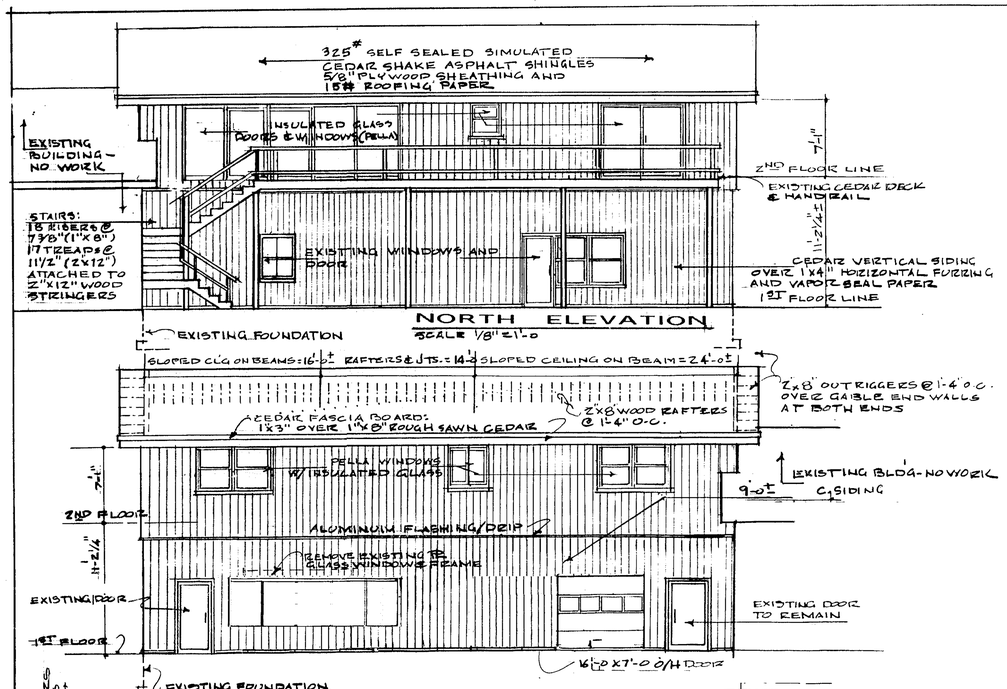

NORTH ELEVATION
SCALE 1/8" = 1'-0

SOUTH ELEVATION
SCALE 1/8" = 1'-0

DECK AHERES TO ALL IBC BUILDING CODES INCLUDING BUT NOT LIMITED TO:

1604.8.3 DECKS SUPPORTED BY EXTERIOR WALL FOR LATERAL LOADS AS APPLICABLE AS SELF SUPPORTING FOR DEAD LOAD, LIVE LOAD AND SNOW LOAD.

1004.1 MEETS REQUIREMENTS FOR CUMULATIVE OCCUPANT LOADS INCLUDING INTERVENING SPACES OR AREAS.

1005.1 AND 1005.3.1 MEANS OF EGRESS MEETS REQUIRMENTS FOR SIZE IN ACCORDANCE OF WIDTH FOR ONE STORY AND STARIWAY.

1005.7.1 AND 1005.7.2 MEETS REQUIREMENT FOR ENCRACHMENT OF ANY ACCESS OR DOORWAY INCLUDING PROJECTIONS AND CONSTRCUTION OF HANDRAILS.

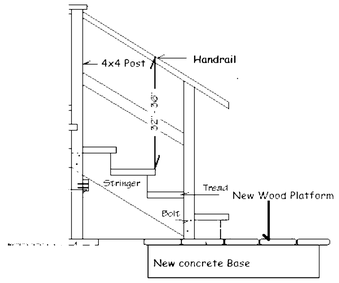

CERTIFICATION:

I HEREBY CERTIFY THAT THIS DRAWING WAS DEVELOPED IN MY OFFICE UNDER MY DIRECT SUPERVISION AND TO THE BEST OF MY KNOWLEDGE CONFORMS TO ALL CITY, STATE AND LOCAL BUILDING REGULATIONS AND LIFE SAFETY CODES.

DATE

CARL W. MATARRESE/ARCHITECT ILLINOIS-01-6891

GENERAL NOTES:

SECOND FLOOR

3600 riverside drive
Crystal Lake, Ill. 60014

PROJECT NO.
DATE 09/16/2023
REVISIONS

117 E. Palatine Rd.#102
Palatine, Ill
ph. 708-358-4404

ARCHITECTS
ENGINEERS
CONSULTANTS
CONSTRUCTION MANAGEMENT

SHEET NO.
OF

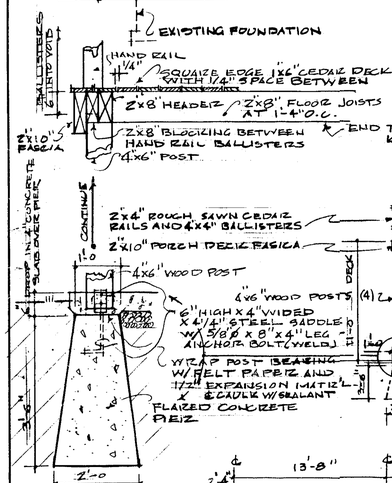

DECK DETAILS
SCALE 1/2" = 1'-0

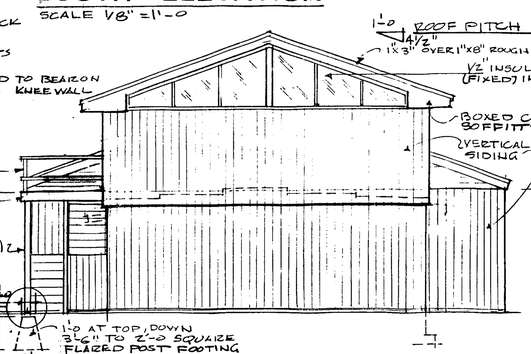

WEST ELEVATION
SCALE 1/8" = 1'-0

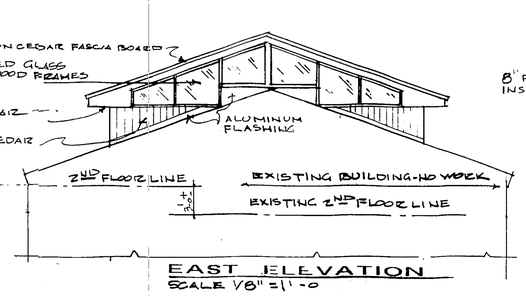

EAST ELEVATION
SCALE 1/8" = 1'-0

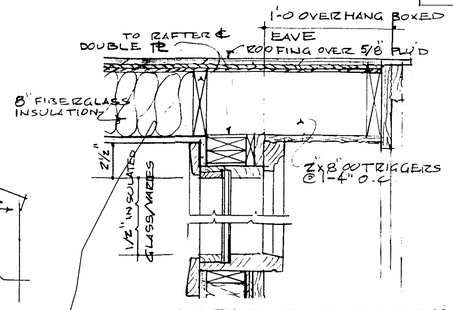

GABLE END DETAIL
SCALE 1" = 1'-0

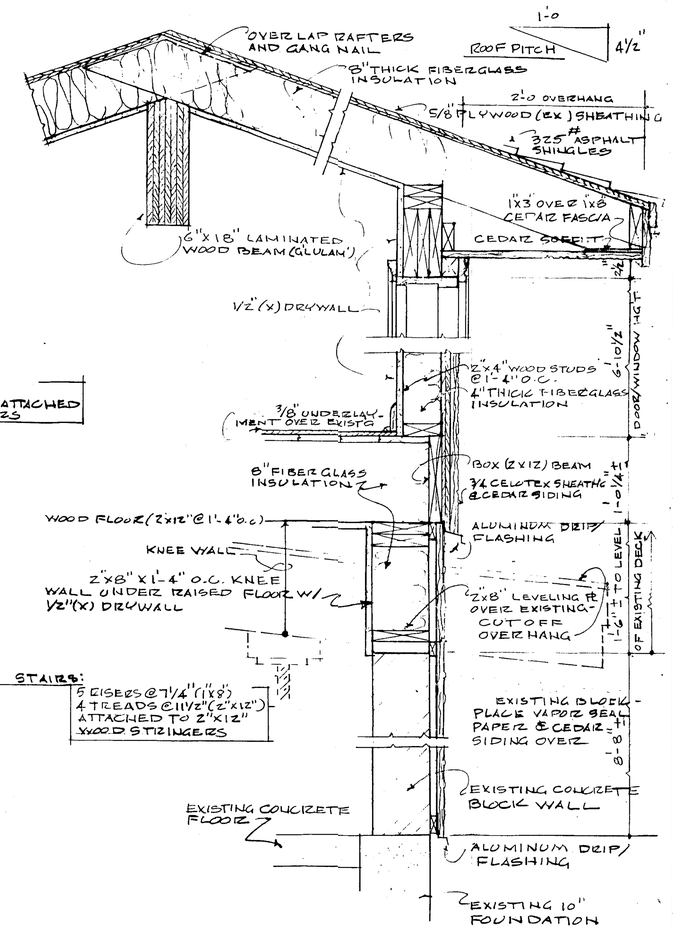

WALL SECTION
SCALE 1" = 1'-0

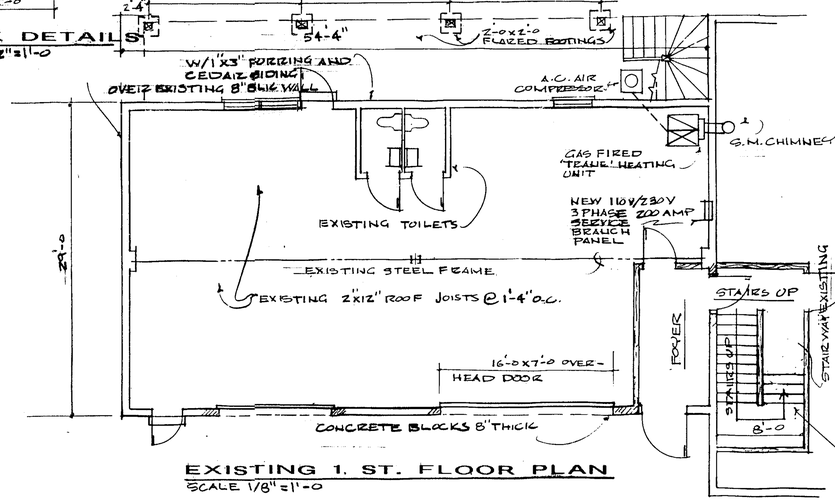

EXISTING 1. ST. FLOOR PLAN
SCALE 1/8" = 1'-0

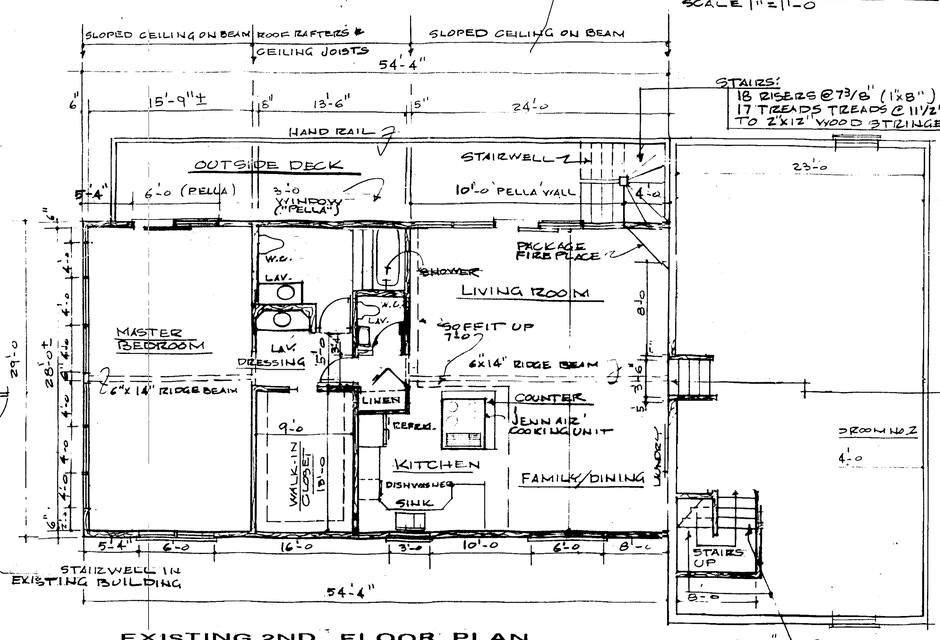

EXISTING 2ND. FLOOR PLAN
SCALE 1/8" = 1'-0