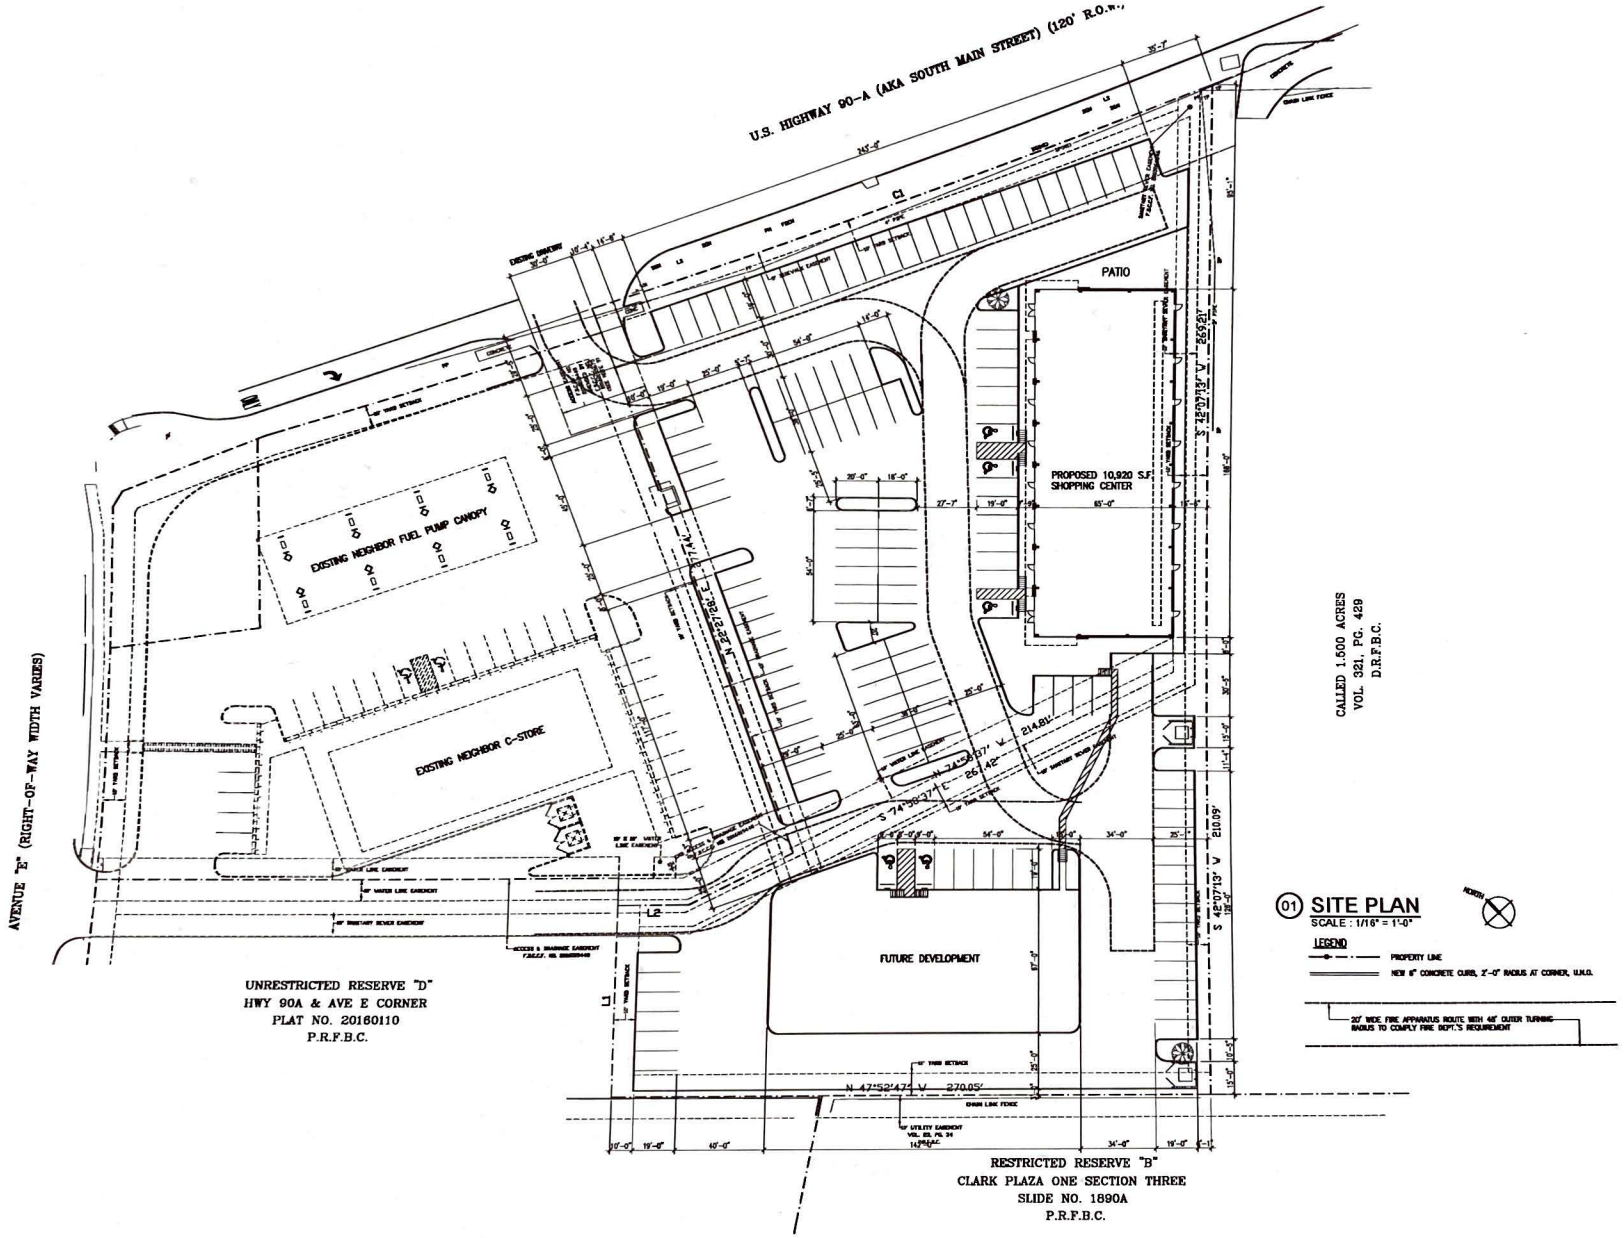

01 SITE PLAN
SCALE : 1/16" = 1'-0"

Copyright. ©
All information, other drawn, written or implied appearing in this document shall not be reproduced, disclosed or adapted without the written permission of the author. This document is an instrument of service and is the property of DA-Space Concept. Furthermore, the use of this document for any purpose not intended, if the intent of design or the construction techniques or methods shown herein are not authorized by the architectural approval process that we is

DA-Space Concept
Space Planning – City Permitting – Code Consulting
11132 Westheimer Road, # 1001,
Houston Texas 77042
Telephone: 832-795-4009
email: daspaceconcept@gmail.com

Project :

STAFFORD SHOPPING CENTER
(SHELL ONLY)
SOUTH MAIN STREET
STAFFORD TEXAS 77477

Seal :

Drawn By : DC
Checked By : DC
Issue Date :
PROJECT NO. DA-20-008

No.	Date	Item / Revision

Title :

SITE PLAN

Sheet :

A1.01