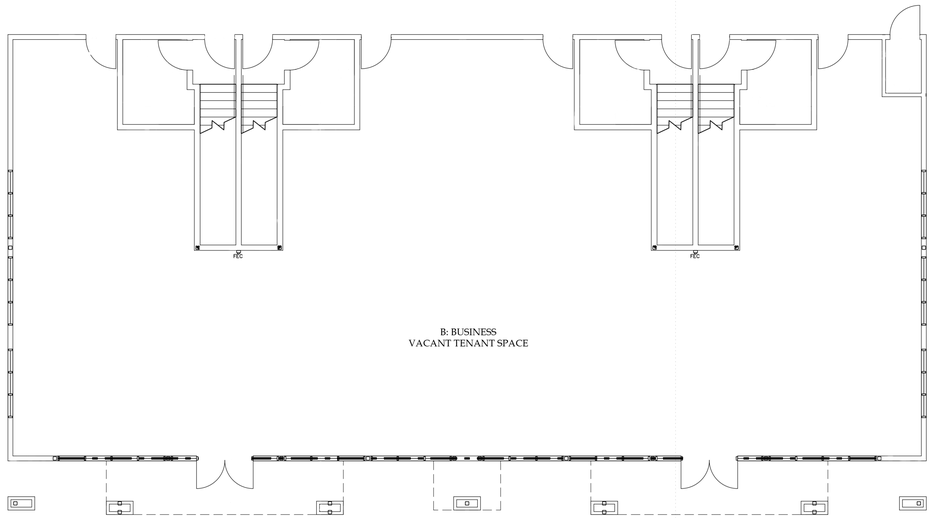

N

A1 FIRST FLOOR PLAN
1/8"=1'-0"

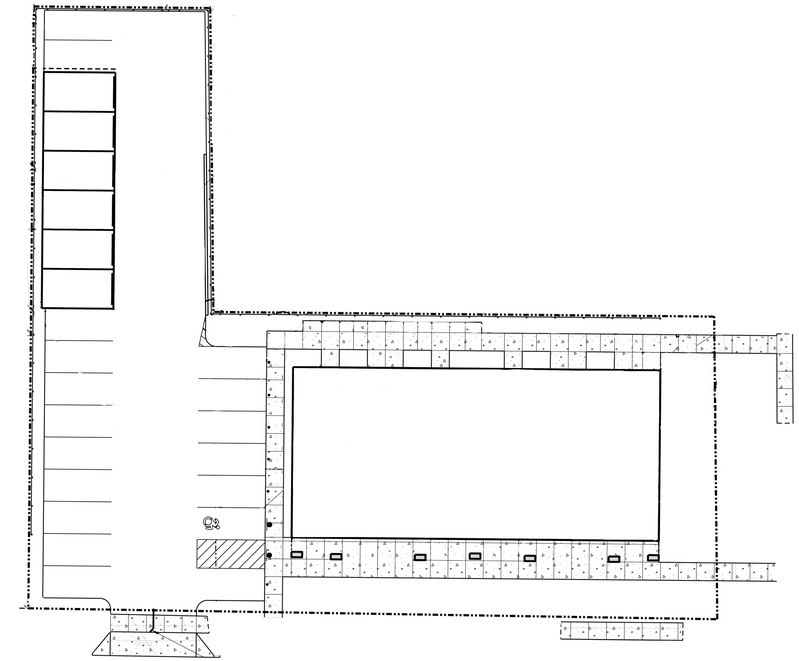

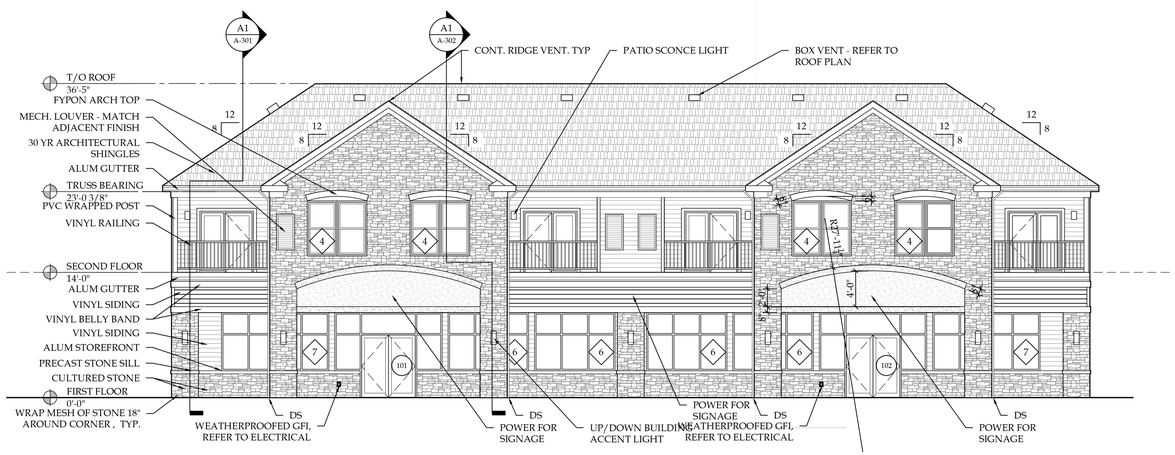

B1 SOUTH ELEVATION
1/8"=1'-0"

Seal:

1230 COLVIN BLVD
TONAWANDA, NY 14223

PROPOSED TENANT

No.	Revision	Date

Sheet Name:

MARKETING PLAN

0" 1" 2"
GENRIC SCALE BAR

SCALE BAR SHOWN IS TWO INCHES ON THE ORGINAL DRAWING. IF NOT TWO INCHES ON THIS SHEET, ADJUST ACCORDINGLY.

Date:	08.31.2022
Scale:	As Indicated
Drawn By:	CJG
Checked By:	FAC
PROJ. No.	CMUTI
DWG. No.	M-1