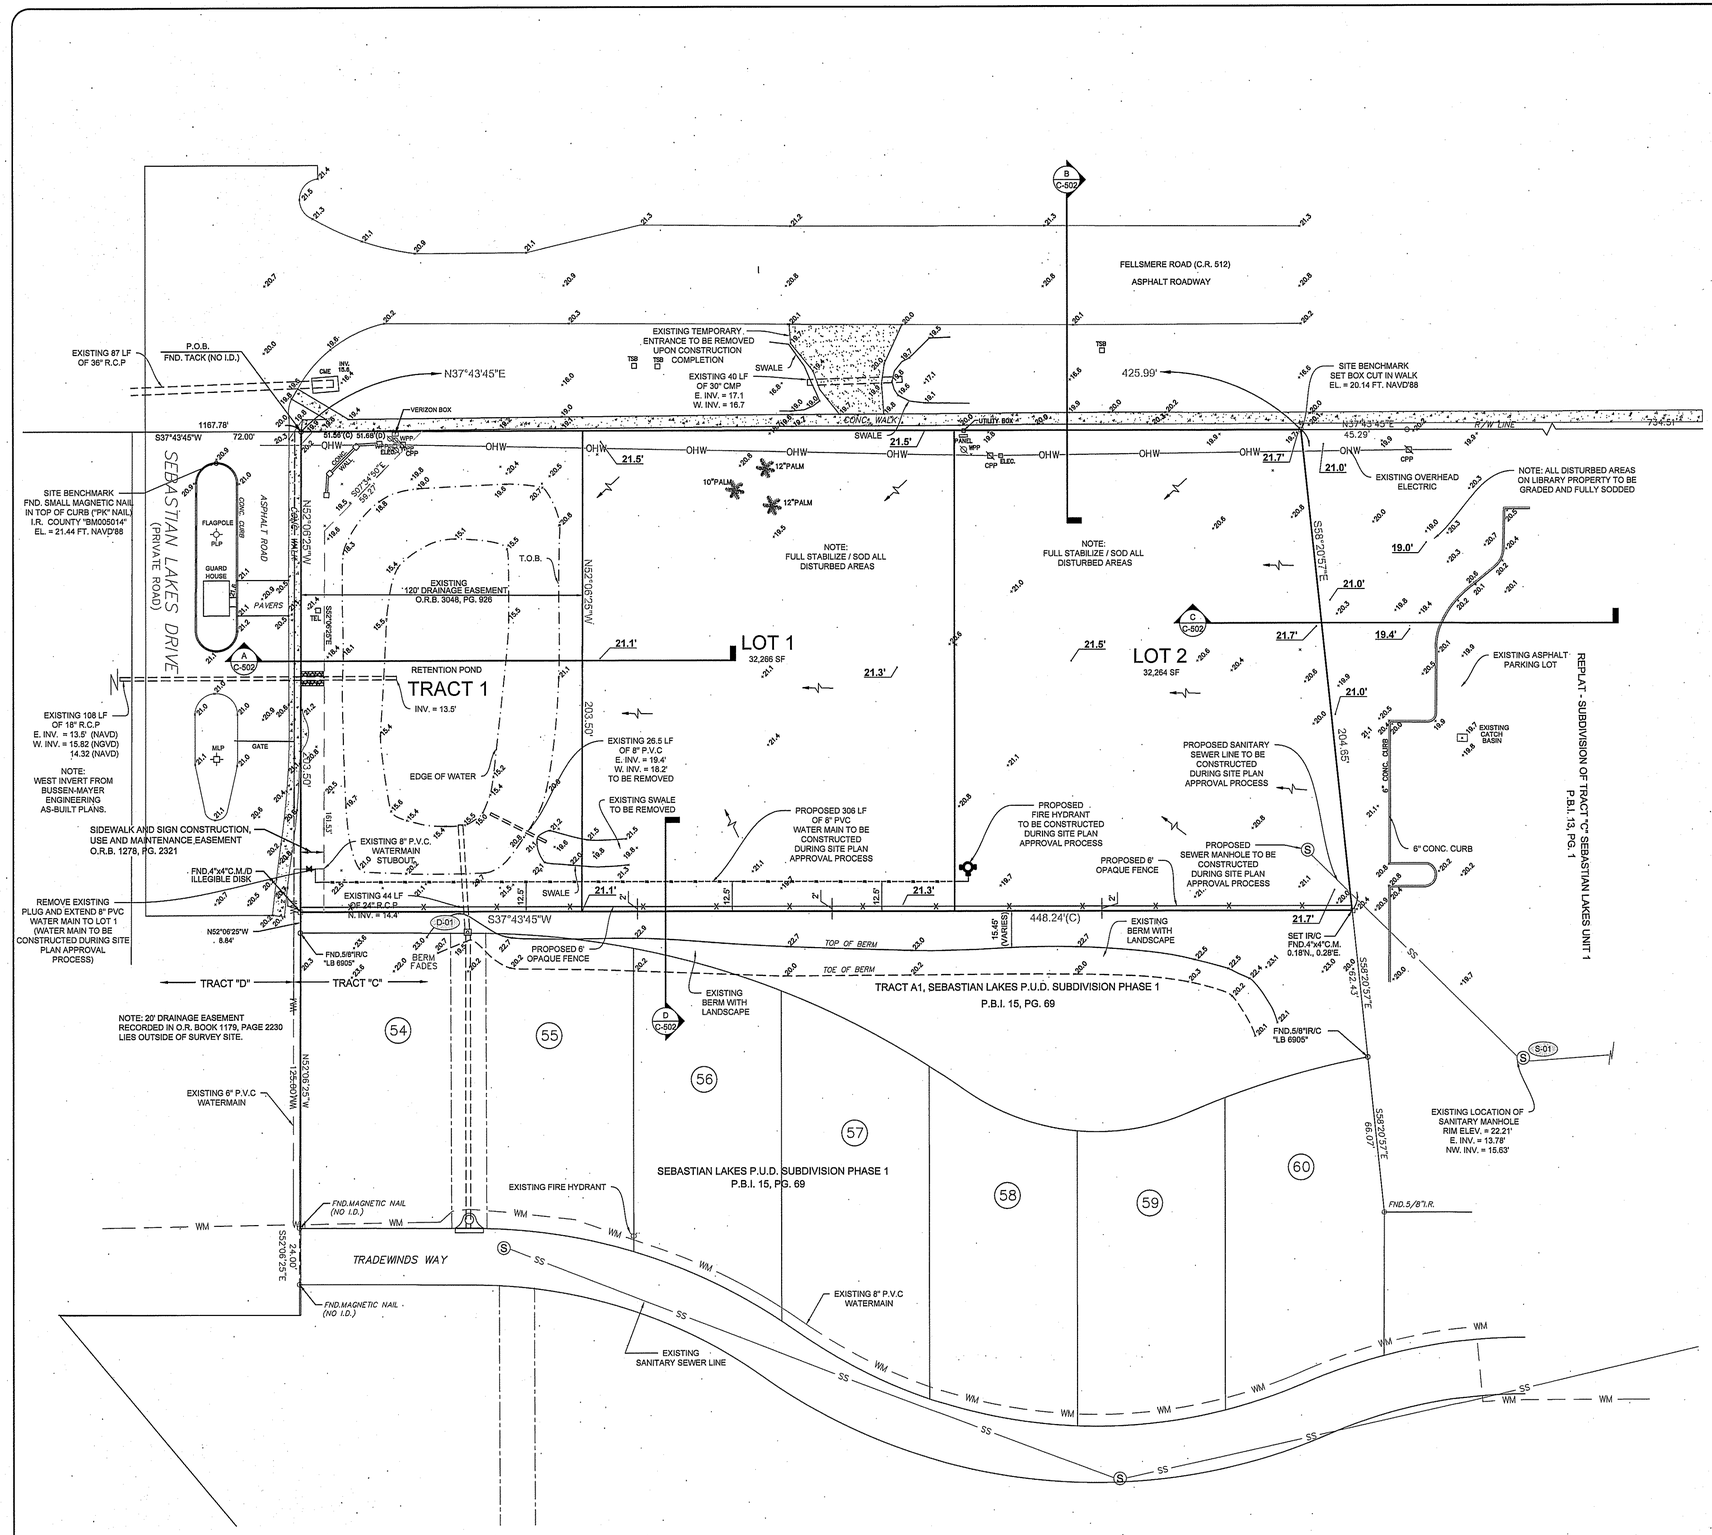

EXISTING STORM WATER STRUCTURE SCHEDULE

(XD-XX)

STRUCTURE NUMBER	TOP ELEV	N INV ELEV	S INV ELEV	E INV ELEV	W INV ELEV	MISCELLANEOUS
D-01	19.58	14.4	-	-	-	CATCH BASIN

EXISTING SANITARY SEWER STRUCTURE SCHEDULE

(XS-XX)

STRUCTURE NUMBER	TOP ELEV	N INV ELEV	S INV ELEV	E INV ELEV	W INV ELEV	MISCELLANEOUS
S-01	22.21	(NW) 15.63	-	13.78	-	MANHOLE

ELEVATION AND GRADING LEGEND	
+5.55	EXISTING GRADING
5.55	PROPOSED GRADING
	RUNOFF DIRECTION

SYMBOLS

- 19.7 = EXISTING SPOT ELEVATION
- CPP = CONCRETE POWER POLE
- CLP = CONCRETE LIGHT POLE
- MLP = METAL LIGHT POLE
- PLP = PLASTIC LIGHT POLE
- WPP = WOODEN POWER POLE
- WM = WATER METER
- WV = WATER VALVE
- HYD = FIRE HYDRANT
- SV = SEWER VALVE
- ELEC. = ELECTRIC RISER BOX
- CATV/C = CABLE TV RISER BOX
- TR = TELEPHONE RISER BOX
- SAN. M.H. = SANITARY MANHOLE
- STORM M.H. = STORM MANHOLE

Know what's below. Call before you dig.

DRAWING	
DESIGNED	CKB
DRAWN	DR
CHECKED	CKB
SCALE	AS NOTED
DATE	10/30/2020

MARK	REVISION	DATE
DR.	PER COS COMMENTS	5/10/2021
DR.	PER COS COMMENTS	8/13/2021

THE DRAWING ARE THE PROPERTY OF THE ENGINEER AND SHALL NOT BE USED IN WHOLE OR IN PART WITHOUT THE WRITTEN CONSENT OF THE ENGINEER. UNAUTHORIZED REUSE SHALL BE PURSUED TO THE FULLEST EXTENT OF THE LAW.

SCHULKE, BITTLE & STODDARD, L.L.C.
CIVIL & STRUCTURAL ENGINEERING - LAND PLANNING - ENVIRONMENTAL PERMITTING
CERTIFICATION OF AUTHORIZATION NO.: 00006566
1717 INDIAN RIVER BLVD., SUITE 201 VERO BEACH, FLORIDA 32960
TEL 772.770-9622 FAX 772.770-9486 EMAIL info@sbseng1rivers.com

PAVING, GRADING, AND UTILITY PLAN

BROOKS CR 512

ENGINEER CERTIFICATION
- JOSEPH W. SCHULKE FL. REG. NO. 47048
- JODAH B. BITTLE FL. REG. NO. 57396
- WILLIAM P. STODDARD FL. REG. NO. 57605

DATE:

SHEET C-500

PROJECT NO. 20-212