NEW FACILITIES
FOR
FIRST KEYSTONE BOBCAT BUILDING #2

2260-B OCOTILLO DRIVE
PECOS, TX 79772

INDEX OF DRAWINGS

CIVIL		STRUCTURAL		ARCHITECTURAL		MEP	
C101	SITE PLAN	S101	FOUNDATION PLAN	A101	FLOOR PLAN	RCP101	CEILING PLAN
		S102	FOUNDATION PLAN	A201	ELEVATION PLAN	M101	MECHANICAL PLAN
		S201	STRUCTURAL PLAN			E101	ELECTRICAL PLAN
		S202	STRUCTURAL PLAN			E102	ELECTRICAL PLAN
		S203	STRUCTURAL PLAN			P101	PLUMBING PLAN

MECHANICAL SUB-CONTRACTOR

LICENSE NUMBER: _____

COMPANY NAME: _____

PHONE NUMBER: _____

ELECTRICAL SUB-CONTRACTOR

LICENSE NUMBER: _____

COMPANY NAME: _____

PHONE NUMBER: _____

PLUMBING SUB-CONTRACTOR

LICENSE NUMBER: _____

COMPANY NAME: _____

PHONE NUMBER: _____

FEHRS
BUILDING FOR YOUR FUTURE

377 COUNTY ROAD 307
P.O. BOX 960
SEMINOLE, TEXAS 79360
OFFICE: 432-758-9001

www.fehrs.com

VERSION 1.00

No.	Revisions	Date

FIRST KEYSTONE BOBCAT BUILDING

2260-B OCOTILLO DRIVE
PECOS, TX 79772

Project Number	-
Quote Number	-
Date	3/16/2022 5:21:29 PM
Drawn By	MF
Checked By	RF
Scale	

S:\drafting\Drafting Revit Files\2021\FIRST KEYSTONE BOBCAT BUILDING (#2).rvt

Customer Signature

Sheet Notes:

COVER SHEET

G-001

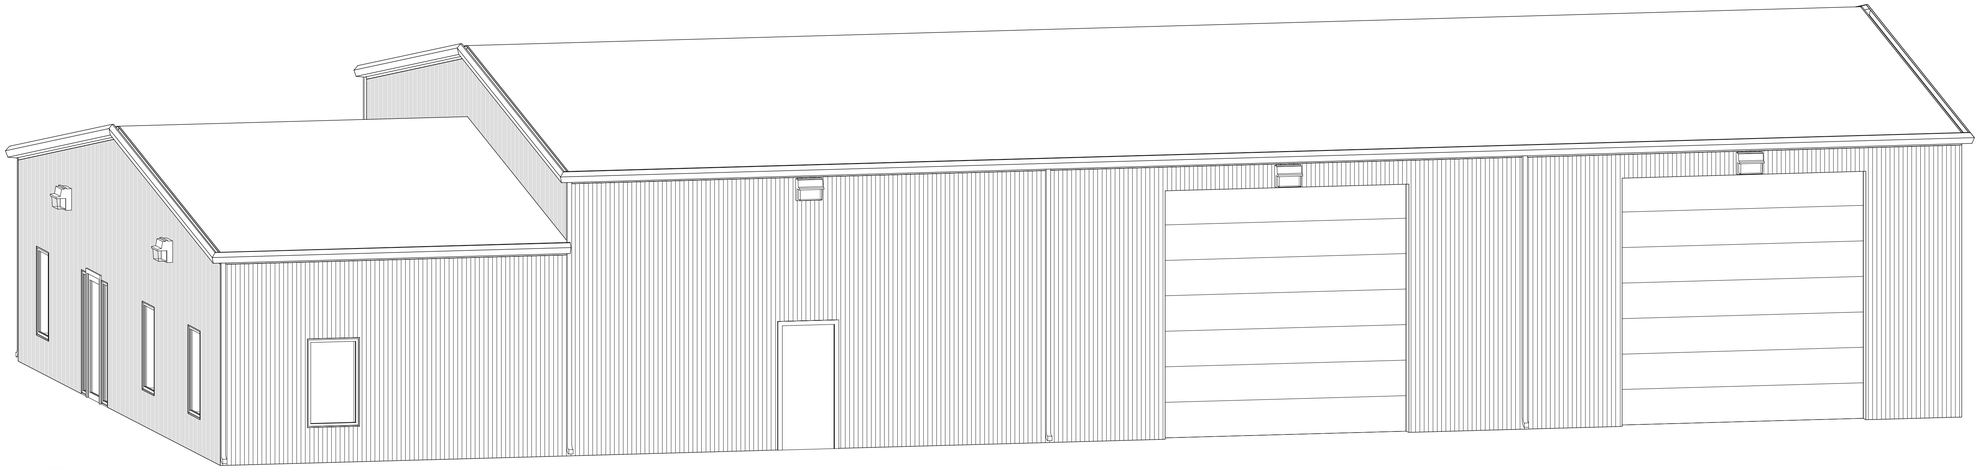

1 {3D}

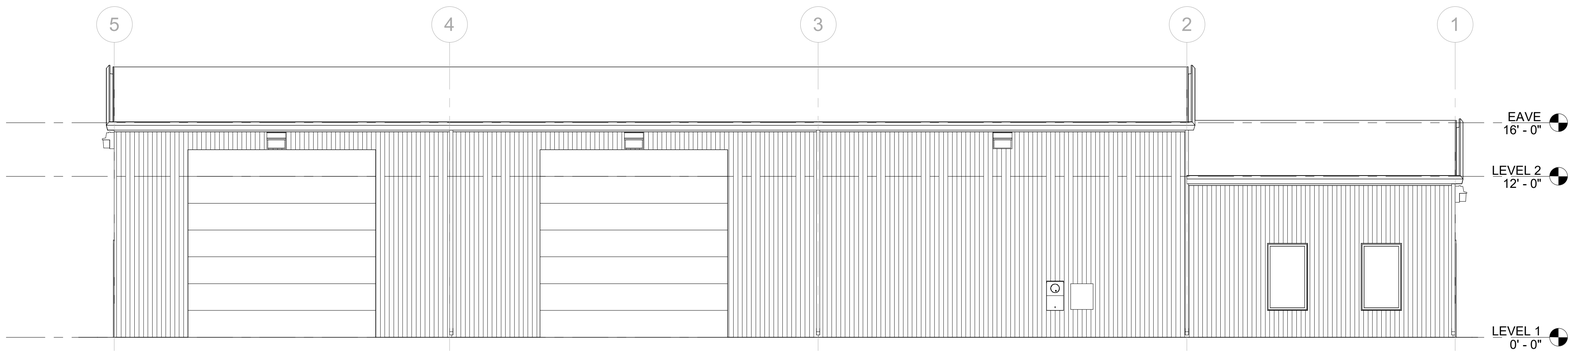

2 NORTH
3/16" = 1'-0"

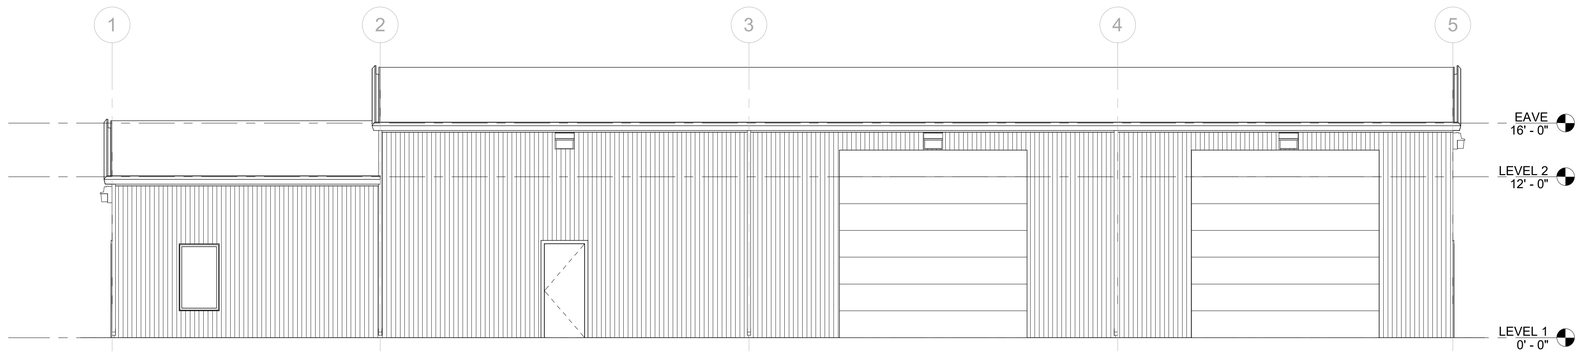

3 SOUTH
3/16" = 1'-0"

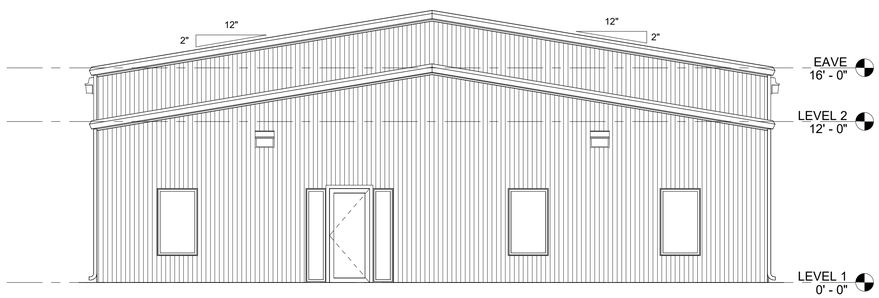

5 WEST
3/16" = 1'-0"

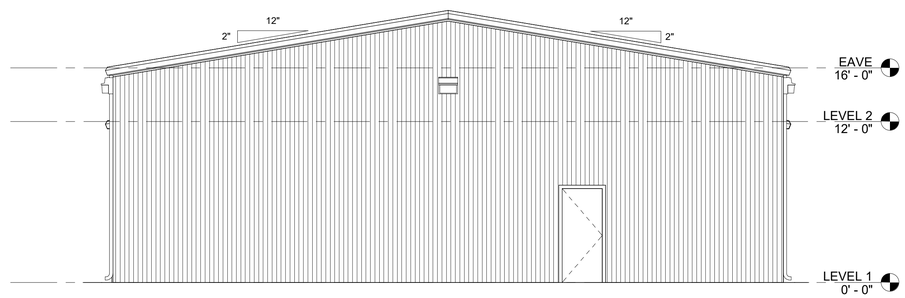

4 EAST
3/16" = 1'-0"

FEHRS
BUILDING FOR
YOUR FUTURE

377 COUNTY ROAD 307
P.O. BOX 960
SEMINOLE, TEXAS 79360
OFFICE: 432-758-9001

www.fehrs.com

VERSION 1.00

No.	Revisions	Date

FIRST KEYSTONE BOBCAT BUILDING

2260-B OCOTILLO DRIVE
PECOS, TX 79772

Project Number	-
Quote Number	-
Date	3/16/2022 5:21:29 PM
Drawn By	MF
Checked By	RF
Scale	3/16" = 1'-0"

S:\drafting\Drafting Revit Files\2021\FIRST KEYSTONE BOBCAT BUILDING (#2).rvt

Customer Signature

Sheet Notes:

ELEVATION PLAN

A-201

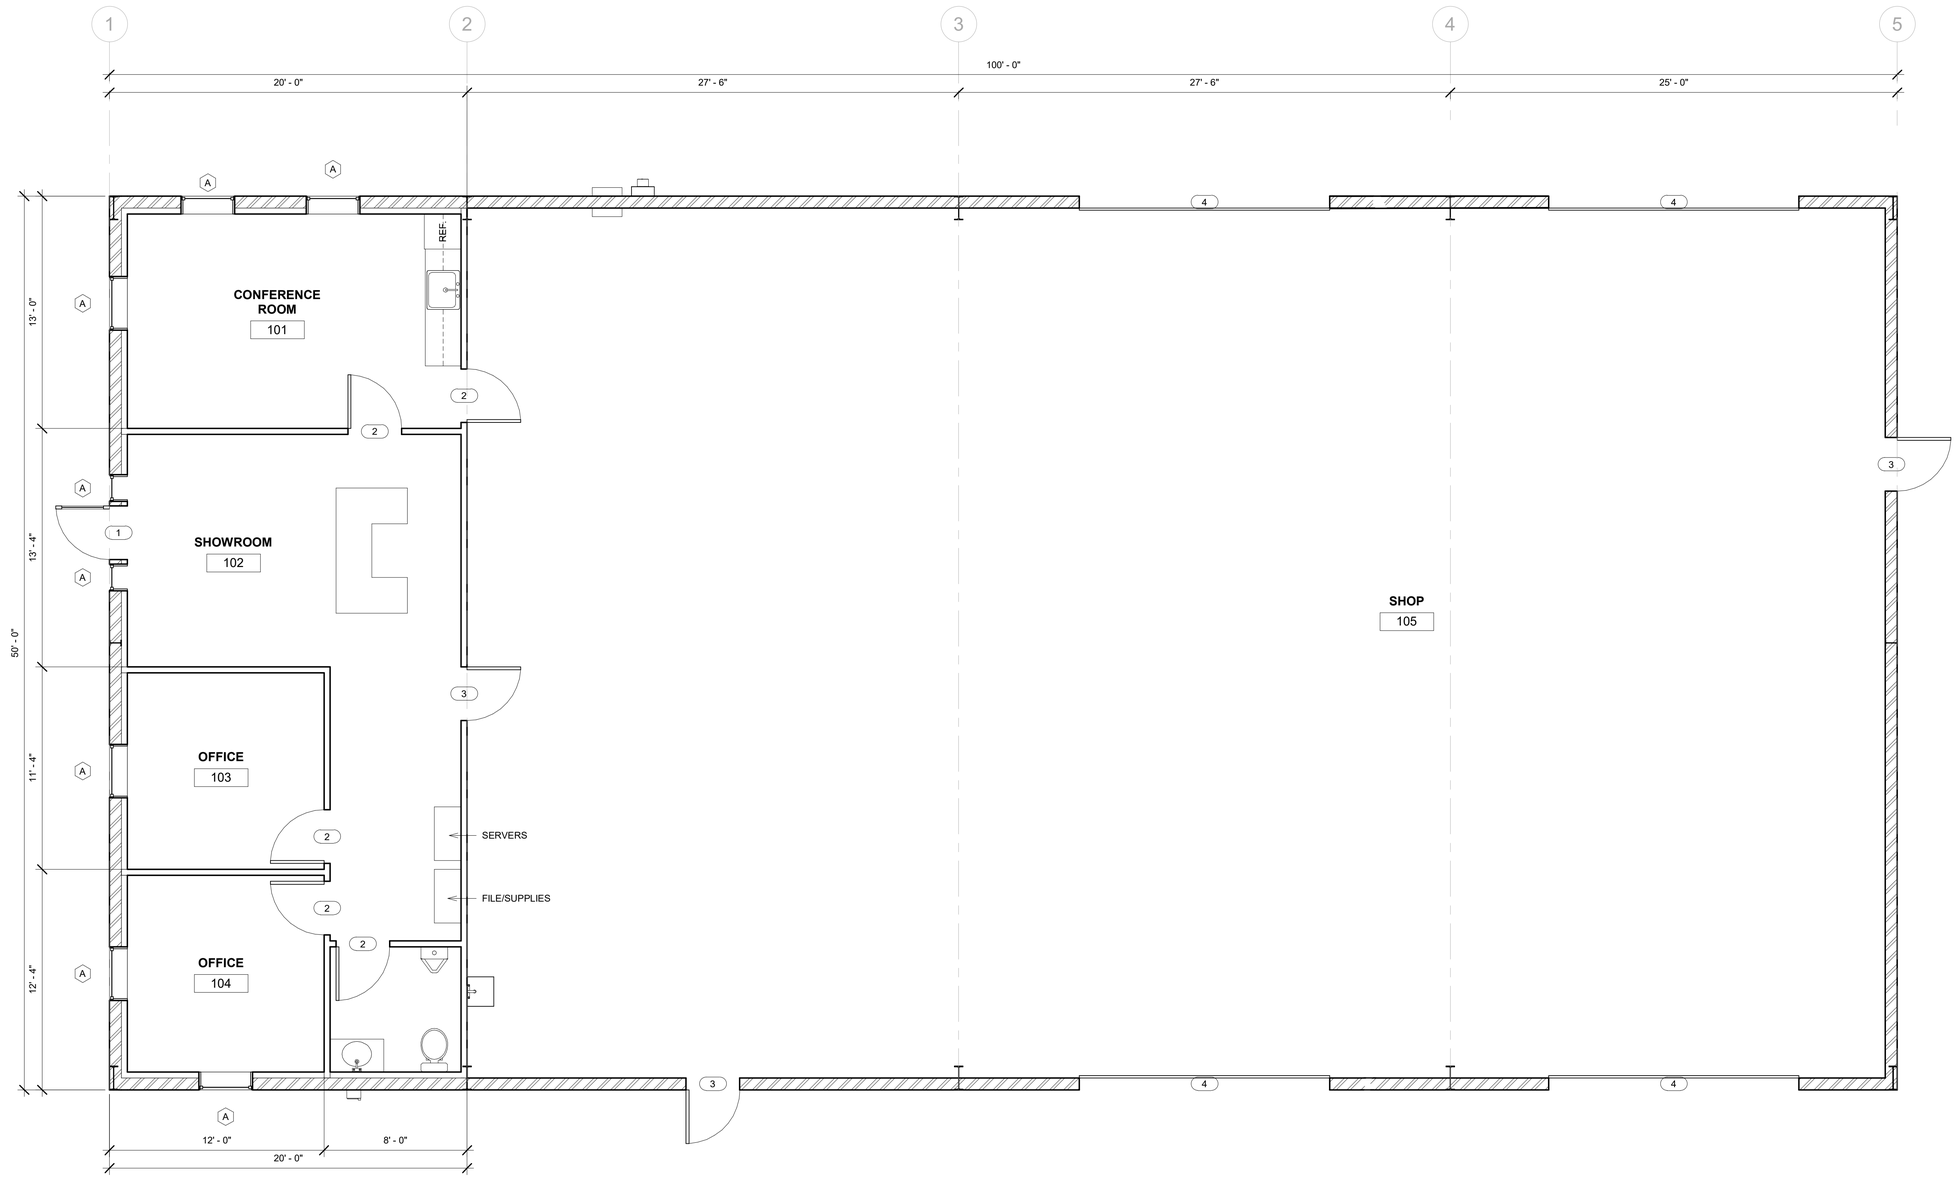

1 LEVEL 1
1/4" = 1'-0"

FEHRS

BUILDING FOR YOUR FUTURE

377 COUNTY ROAD 307
P.O. BOX 960
SEMINOLE, TEXAS 79360
OFFICE: 432-758-9001

www.fehrs.com

VERSION 1.00

No.	Revisions	Date
1	Revision 1	Date 3/16/22

FIRST KEYSTONE BOBCAT BUILDING

2260-B OCOTILLO DRIVE
PECOS, TX 79772

Project Number	-
Quote Number	-
Date	3/16/2022 5:21:27 PM
Drawn By	MF
Checked By	RF
Scale	1/4" = 1'-0"

S:\drafting\Drafting Revit Files\2021\FIRST KEYSTONE BOBCAT BUILDING (#2).rvt

Customer Signature

Sheet Notes:

FLOOR PLAN

A-101