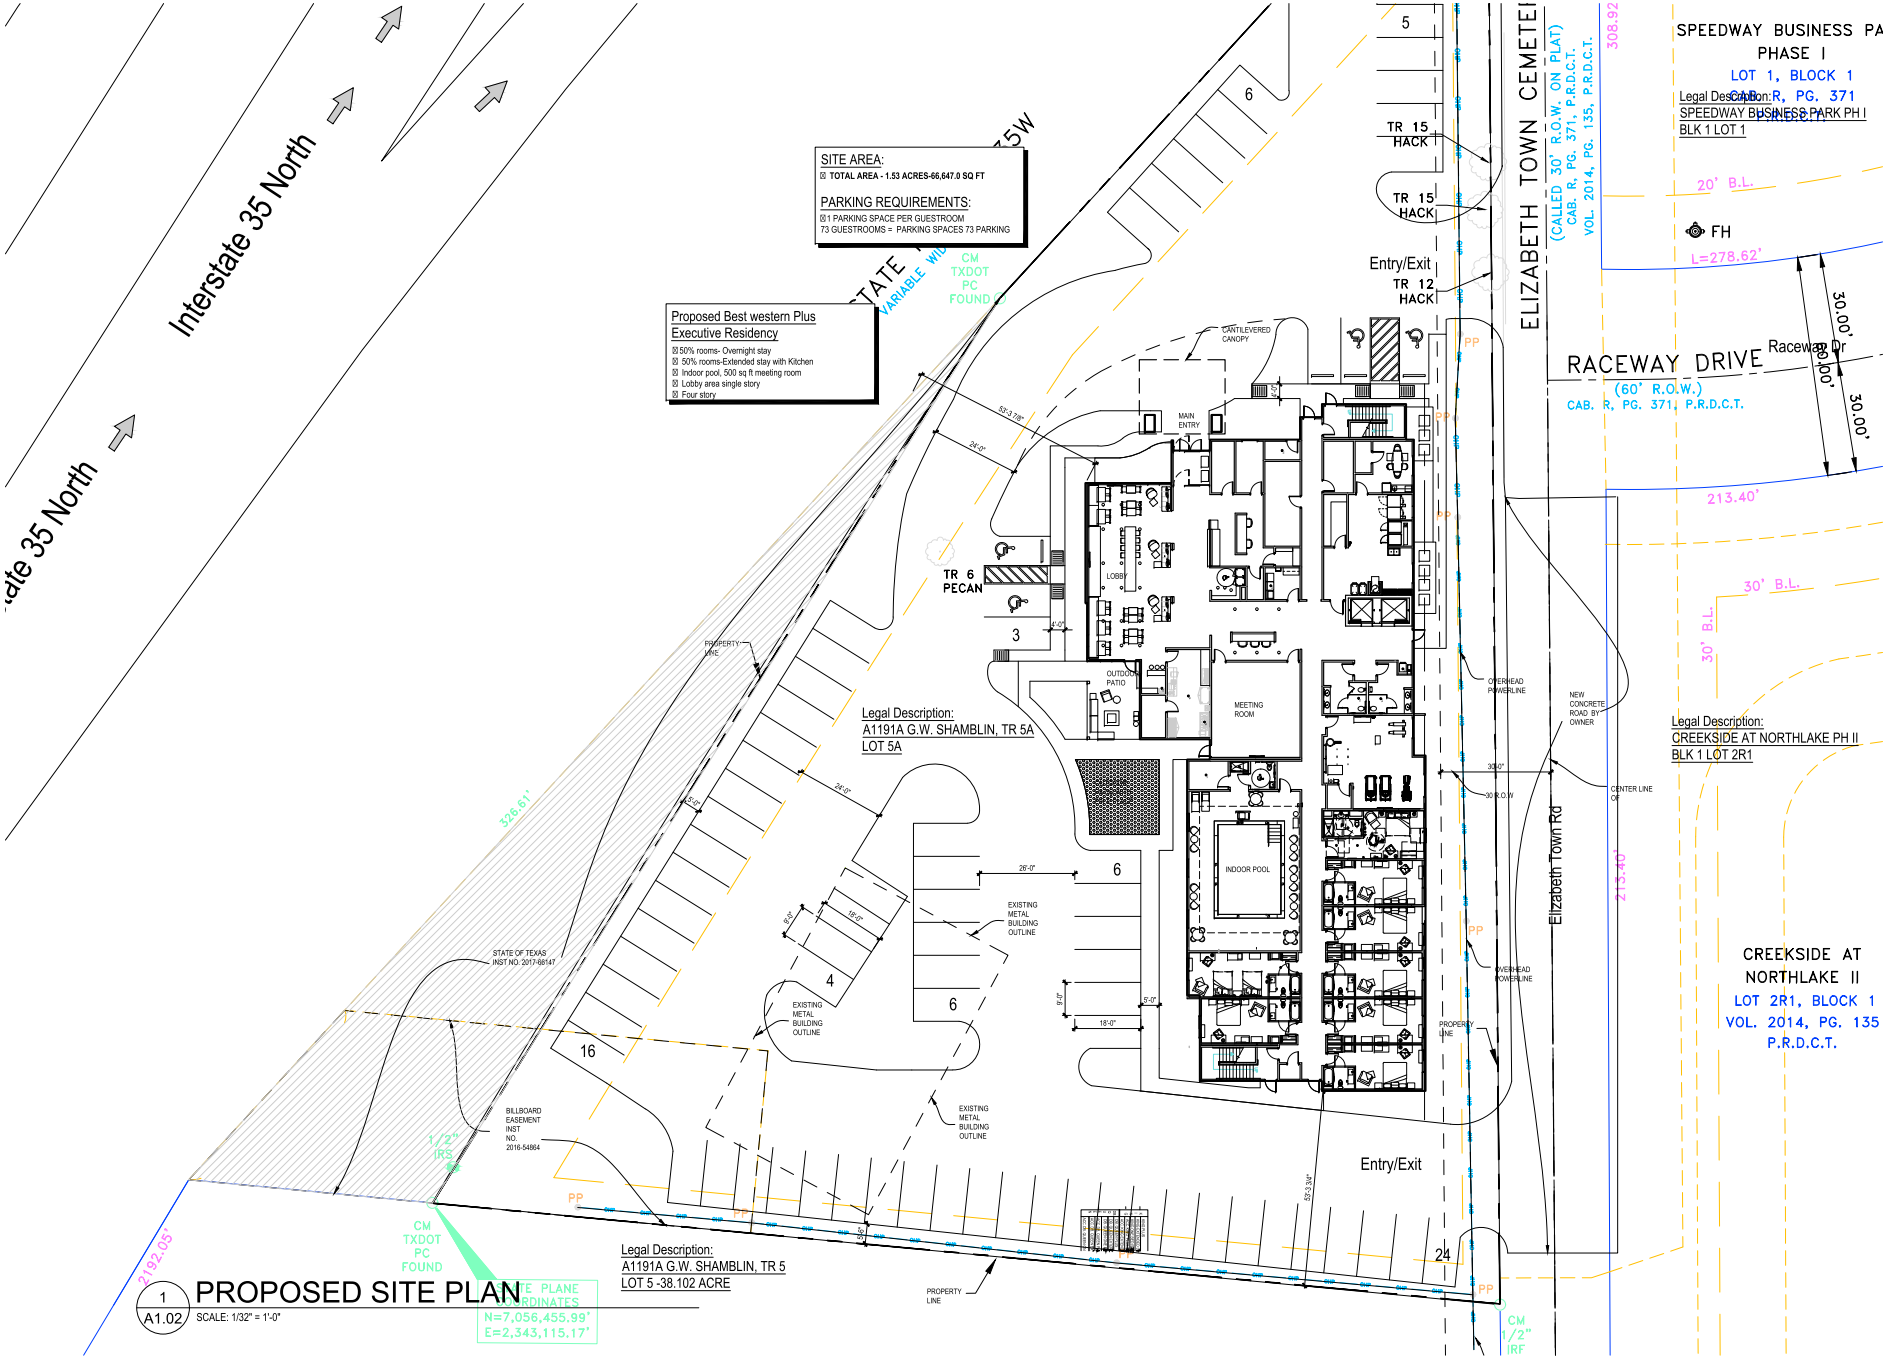

1 A1.02 PROPOSED SITE PLAN

SCALE: 1/32" = 1'-0"

Best western PLUS Executive Residency

PROPERTY NO. TX-890

Project Coordinator
RK PATEL DESIGN
&
Project Architect
BCI Architects

Best Western Plus
Northlake Lodging Development inc
820 South I 35 E 102
Denton, Texas 76205

Best Western Plus
Executive Residency
13860 Elizabethtown Cemetery road
North Lake Texas-76262

05/02/19

Revisions:

Drawn By: CP
Checked By: RM
Issue Date:
Project No:

Sheet Information:
SITE PLAN
Sheet No:
A1.02