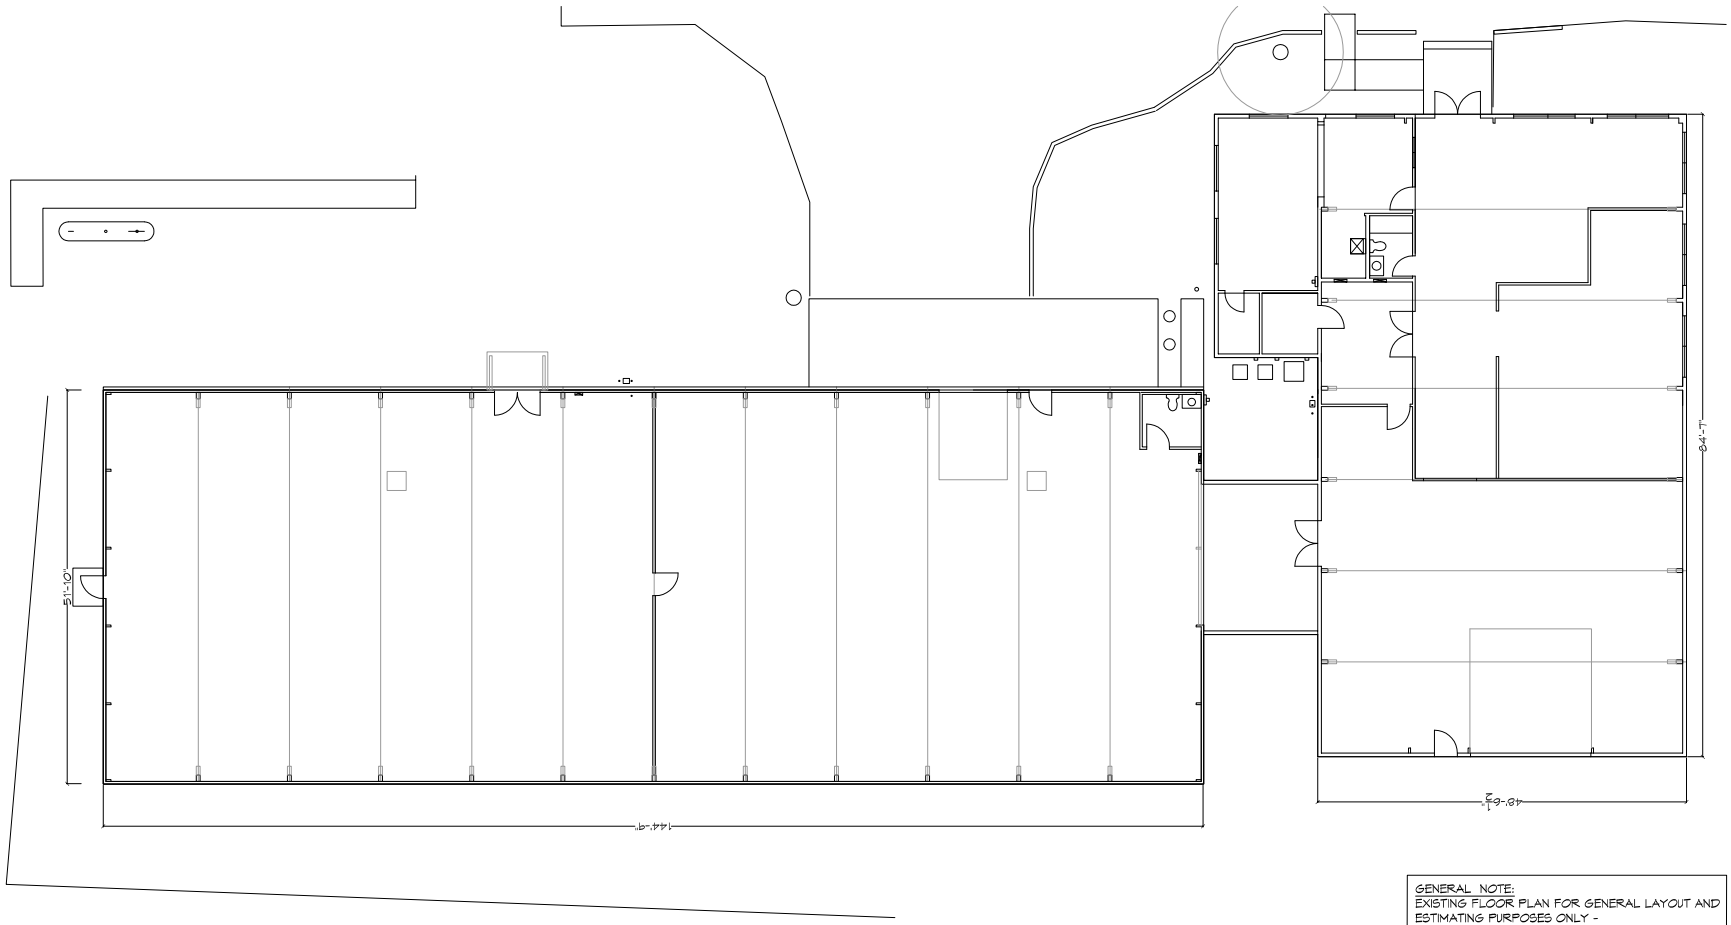

GENERAL NOTE:
EXISTING FLOOR PLAN FOR GENERAL LAYOUT AND ESTIMATING PURPOSES ONLY -
NOT FOR CONSTRUCTION/PERMIT

1 FIRST FLOOR PLAN – EXISTING FACILITIES LAYOUT v1.0
SCALE: sheet size 11x17 @ 1/8"=1' 0" sheet size 24x36 @ 1/4"=1' 0"

Existing condition layout for
APPLESTONE MEAT CO.
Route 209
Accord, New York 12404

JAMES LYMAN REYNOLDS
ARCHITECT
4303 US Route 209
Stone Ridge, NY 12484
Ph (845) 687-9161

ISSUE:

DD SET
06-16-17

ADDENDA:

EXISTING FLOOR PLAN

SCALE: 1/8"=1' 0"
SHEET #: A100
DRAWN BY: JLR
INITIAL DATE:
DRAWING NAME: A100. dwg

Y:\Applestone\Accord\Route 209\A100.06 Site.dwg, 8/9/2017 4:36:40 PM