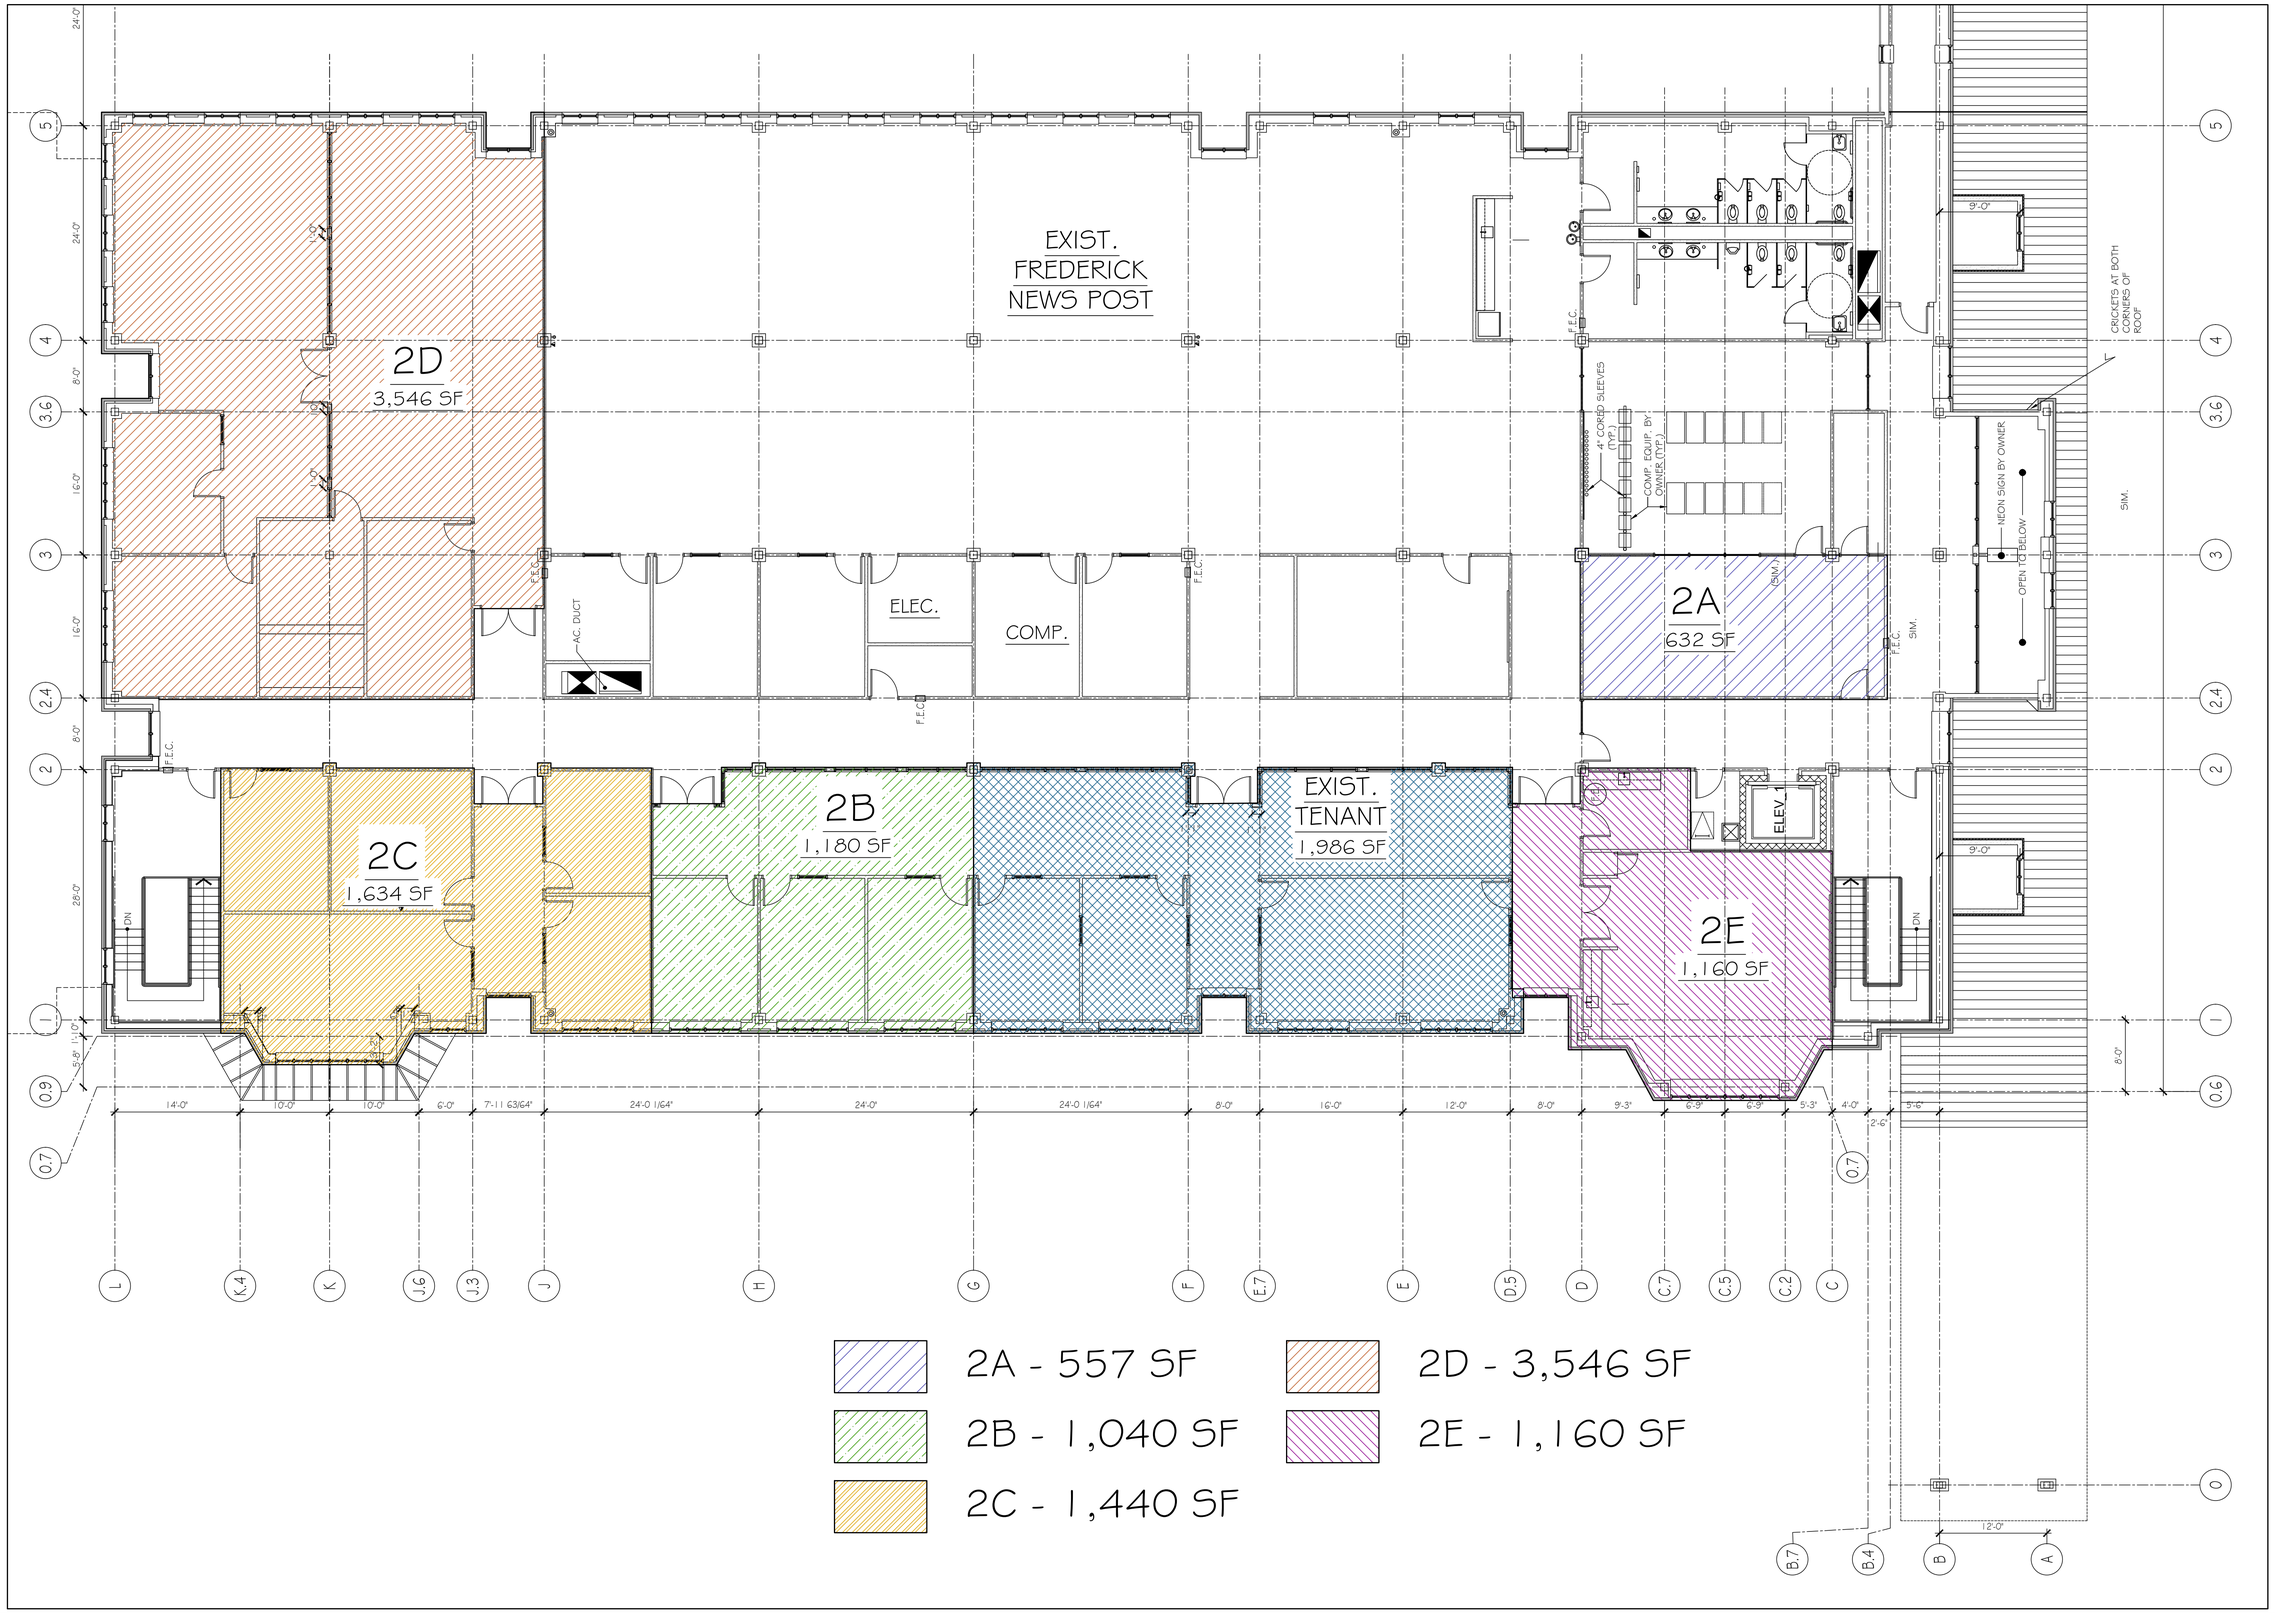

PRELIMINARY DRAWINGS (Design Development Use Only, Not for Permit or Construction) Issued: JUNE 24, 2021

Ellison & Benjamin
ARCHITECTURE
332 W PATRICK ST.
FREDERICK, MD 21701
301-668-3658 WWW.ELLISONBENJAMIN.COM

Professional Certification:
I certify that these documents were prepared or approved by me, and that I am a duly licensed architect under the laws of the State of Maryland. license #5424 expiration date 9-16-21

These drawings are the property of the Architect
CRE8 Design, L.L.C. Unauthorized reproduction for any purpose is an infringement upon copyright laws. Violators will be prosecuted by the fullest extent of the law.
Written dimensions on these drawings shall have precedence over scaled dimensions. Contractors shall verify and be responsible for all dimensions and conditions on the job. This office must be notified of any variations from the dimensions and conditions shown on these drawings.

MARKETING PLAN FOR :

351 BALLENGER CENTER DRIVE FREDERICK, MD

REVISIONS:	DATE:

RELEASED FOR:		DATE
■ PRELIMINARY ONLY		6-4-21
□ BIDDING		
□ PERMITS		
□ CONSTRUCTION		
DRAWN BY:	CAL	
DESIGNED BY:	WHE	
QUALITY CHECK:	JCB	

PROJECT NUMBER: C17

SHEET TITLE:

SQUARE FOOTAGE PLAN

SCALE:

A-1