ISSUED FOR REVIEW

C:\Users\chadp\Dropbox (Design Plus, LLC)\PDG Project Files\Project Files\20156 - MSR Arcadia Location_Revit File\20156 - MSR Arcadia Location.rvt

Room Schedule

Number	Name	Area
102	Lobby	1,717 SF
103	RR	49 SF
104	RR	49 SF
105	JAN	25 SF
106	Office	104 SF
107	Office	86 SF
108	Office	104 SF
109	MECH	14 SF
110	Screw Room	1,310 SF

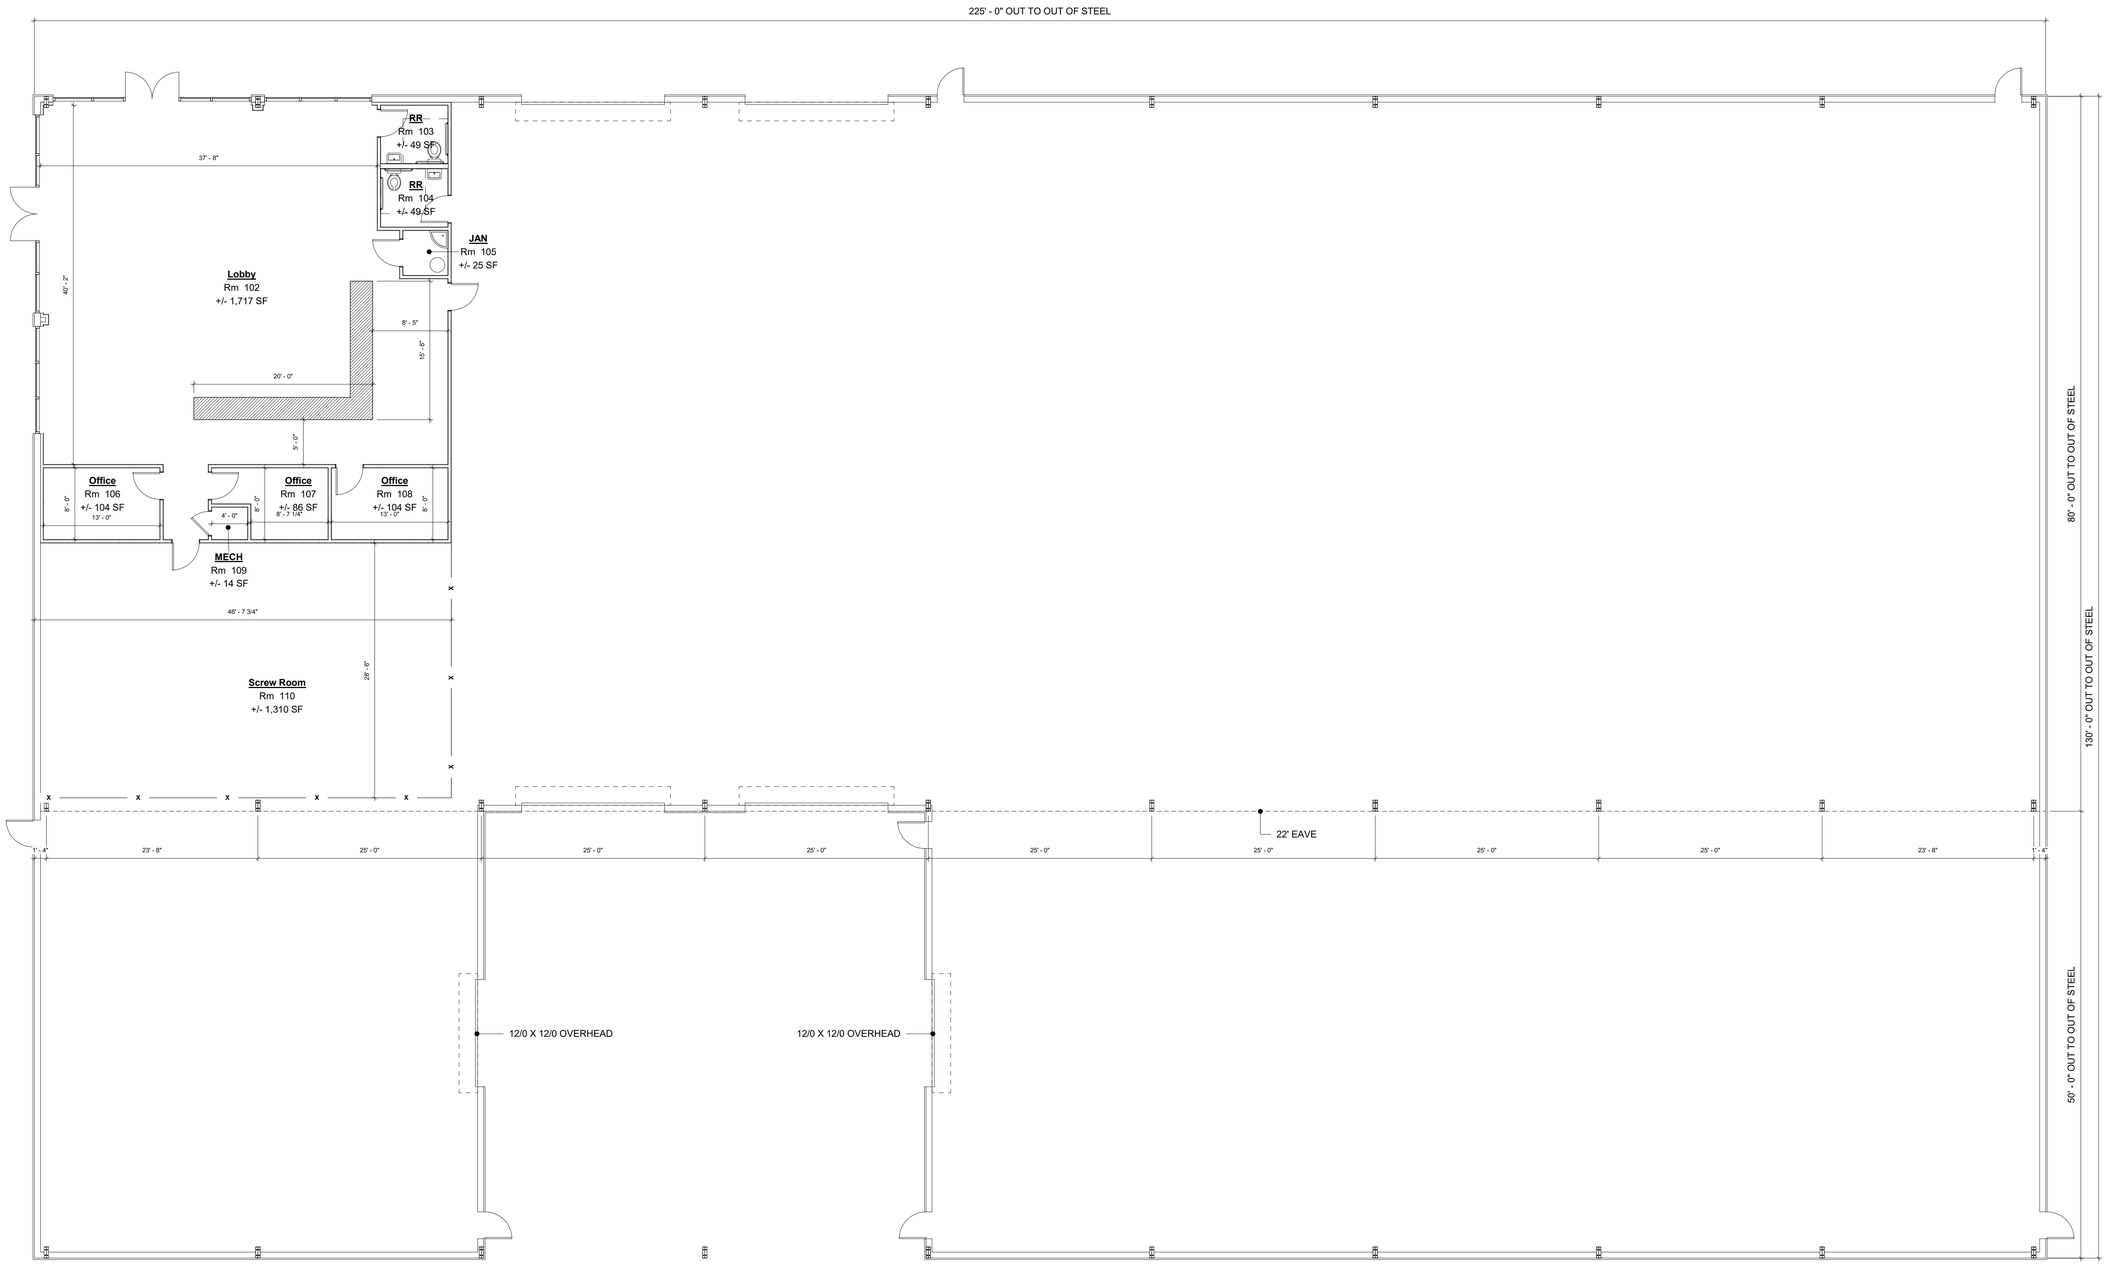

1 FINISHED FLOOR
1/8" = 1'-0"

PDG ENGINEERING

PDG ENGINEERING, LLC

PO BOX 81
CROWVILLE, LA 71230

(318) 535-8110
chad.parks@des-plus.com

THIS DOCUMENT IS NOT TO BE USED FOR CONSTRUCTION, BIDDING, RECORDATION, OR ON THE BASIS OF ISSUANCE
OF A PERMIT.

PREPARED BY: Chad H. Parks, PE # 33951

THESE DRAWINGS, SPECIFICATIONS, AND OTHER DOCUMENTS PREPARED BY DESIGN PLUS CONSULTING ENGINEERS ARE FOR USE SOLELY WITH RESPECT TO THIS PROJECT AND, UNLESS OTHERWISE PROVIDED, THE ENGINEER SHALL BE DEEMED THE AUTHOR OF THESE DOCUMENTS AND SHALL RESERVE ALL RIGHTS, INCLUDING REPRODUCIBLE COPIES OF THE ENGINEERS DRAWINGS, SPECIFICATIONS AND OTHER DOCUMENTS. THE ENGINEERS DRAWINGS, SPECIFICATIONS OR OTHER DOCUMENTS SHALL NOT BE USED BY THE OWNER, OR BY OTHERS, ON OTHER PROJECTS, EXCEPT BY AGREEMENT IN WRITING AND WITH APPROPRIATE COMPENSATION TO THE ENGINEER.

No.	Description	Date

BEFORE ANY WORK BEGINS, THE CONTRACTOR SHALL EXAMINE THE DRAWINGS, MAPS, AND EXISTING SITE TO DETERMINE THE EXACT LOCATION OF UTILITIES. THE CONTRACTOR SHALL VERIFY THE LOCATION AND SIZE OF SHOWN UTILITIES. THE CONTRACTOR SHALL CONTACT LOUISIANA ONE CALL PRIOR TO ANY CONSTRUCTION ACTIVITIES - 811

IF DURING CONSTRUCTION ACTIVITIES, UNKNOWN SERVICES ARE DISCOVERED, THE CONTRACTOR SHALL IMMEDIATELY NOTIFY THE OWNER AND SUSPECTED UTILITY.

MSR Arcadia Location

Floor Plan

Project number	20156
Project Issue Date	02-09-2021
Designed by	CHP
Drawn by	CHP
A-3	
Scale	1/8" = 1'-0"