EQUIPMENT SCHEDULE

MK.	QTY	DESCRIPTION	ELECTRICAL							WATER		WASTE		GAS		MANUFACTURER	MODEL
X			FLAMPS	KW	HP	VOLTS	PHASE	DIRECT	PLUG	COLD	HOT	DIRECT	INDIRECT	SIZE	MBTUH		
1	1	36" REFRIGERATOR				120											
2	1	28" REFRIGERATOR				120											
3	1	TWO BOWL STAINLESS STEEL SINK								1/2"	1/2"		1 1/2"				
4	1	ONE BOWL STAINLESS STEEL SINK								1/2"	1/2"		1 1/2"				
5	2	24" DISHWASHER				120					1/2"						
6																	
7																	

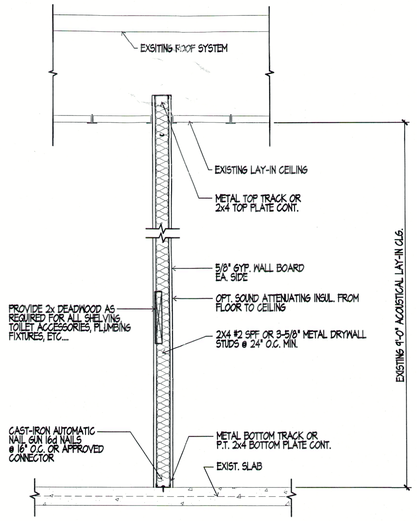

2 INTERIOR PARTITION WALL SECTION
NOT TO SCALE

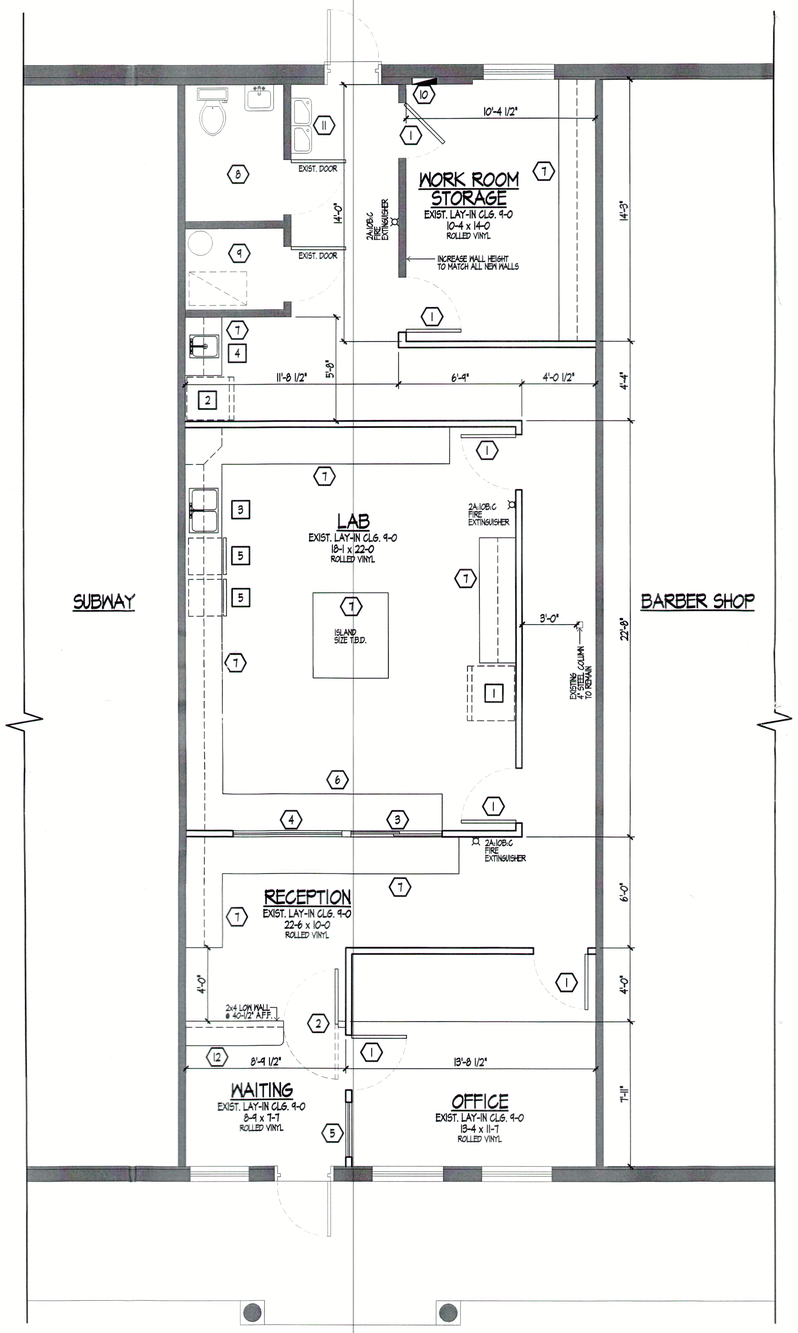

1 FLOOR PLAN
1/4" = 1'-0

WALL LEGEND

EXISTING WALLS

NEW WALLS

GENERAL NOTES

A. ALL EQUIPMENT TO BE PROVIDED BY THE TENANT & INSALLED BY THE GENERAL CONTRACTOR.

B. ROOM FINISH SELECTION SHALL BE AS FOLLOWS:

ROOM	FLOOR	BASE	WALLS
RESTROOM:	EXIST. TO REMAIN	VINYL	PAINT
WORKROOM:	ROLLED VINYL	VINYL	PAINT
LAB:	ROLLED VINYL	VINYL	PAINT
RECEPTION:	ROLLED VINYL	VINYL	PAINT
OFFICE:	ROLLED VINYL	VINYL	PAINT
WAITING:	ROLLED VINYL	WOOD	PAINT

NOTES:
1.) ALL COLORS TO BE SELECTED BY TENANT.
2.) DOOR & FIXED GLASS TO BE TRIMMED WITH WOOD CASING, TO BE SELECTED BY TENANT.

CONSTRUCTION NOTES

1. 3'-0"x6'-8"x1-3/4" PAINTED SOLID CORE WOOD DOOR & DOOR FRAME w/ OFFICE HARDWARE, LEVER HANDLE.
2. 3'-0"x3'-6"x1-3/4" PAINTED SOLID CORE WOOD DUAL ACTION DOOR
3. 5'-0"x4'-0" BI-PASS GLASS PANEL, HEADER @ 8'-0".
4. 6'-0"x4'-0" FIXED GLASS PANEL, HEADER @ 8'-0".
5. 3'-0"x5'-0" FIXED GLASS PANEL, HEADER @ 8'-0".
6. 24" DEEP COUNTER @ 36" A.F.F. NO CABS. BELOW, MOUNTING BRACKETS REQUIRED.
7. BASE & UPPER CABINETS BY CABINET SUPPLIER.
8. EXISTING HANDICAP ACCESSIBLE RESTROOM.
9. EXISTING MECHANICAL ROOM.
10. EXISTING ELECTRICAL PANEL.
11. EXISTING DRINKING FOUNTAINS.
12. 16" DEEP COUNTER @ 42" A.F.F.

ENGINEER'S SEAL

I HEREBY CERTIFY THAT THIS PLAN & SPECIFICATIONS WERE PREPARED/REVIEWED BY ME OR UNDER MY DIRECT SUPERVISION AND COMPLIES WITH THE 2004 FLORIDA BUILDING CODE AND ITS 2006 SUPPLEMENT. ALL SIGNED/SEALED DRAWINGS PRESENT IN THIS PLAN ARE FOR STRUCTURAL DESIGN ONLY AND ARE VALID FOR 12 MONTHS FROM THE SIGNED DATE.

JAN 4 2008

Guojie Zhang, PhD, PE — Date
Florida PE No. 47744

2911 Folklore Dr. – Valrico, FL 33594 – (813) 657-8865

HDG II
Harwell Design Group, Inc.
1444 Bloomingdale Ave.
Valrico, FL 33594
Phone: 813.685.2581
Fax 813.662.2342
www.harwelldg.com
johnh@harwelldg.com

FUTURE TENANT BUILD-OUT
COMPOUNDING SHOP-RIVERVIEW
LEOTT WYDETIC / 813-843-8623
13224 BOYETTE ROAD / RIVERVIEW, FLORIDA 33569

FLOOR PLAN, EQUIPMENT SCHEDULE NOTES & SECTION

REVISIONS
1
2
3

DRAWN BY:	JRH
CHECKED BY:	JRH,GZ
DATE:	01/04/08

PROJECT NO.
M7907
SHEET NUMBER
A1.1