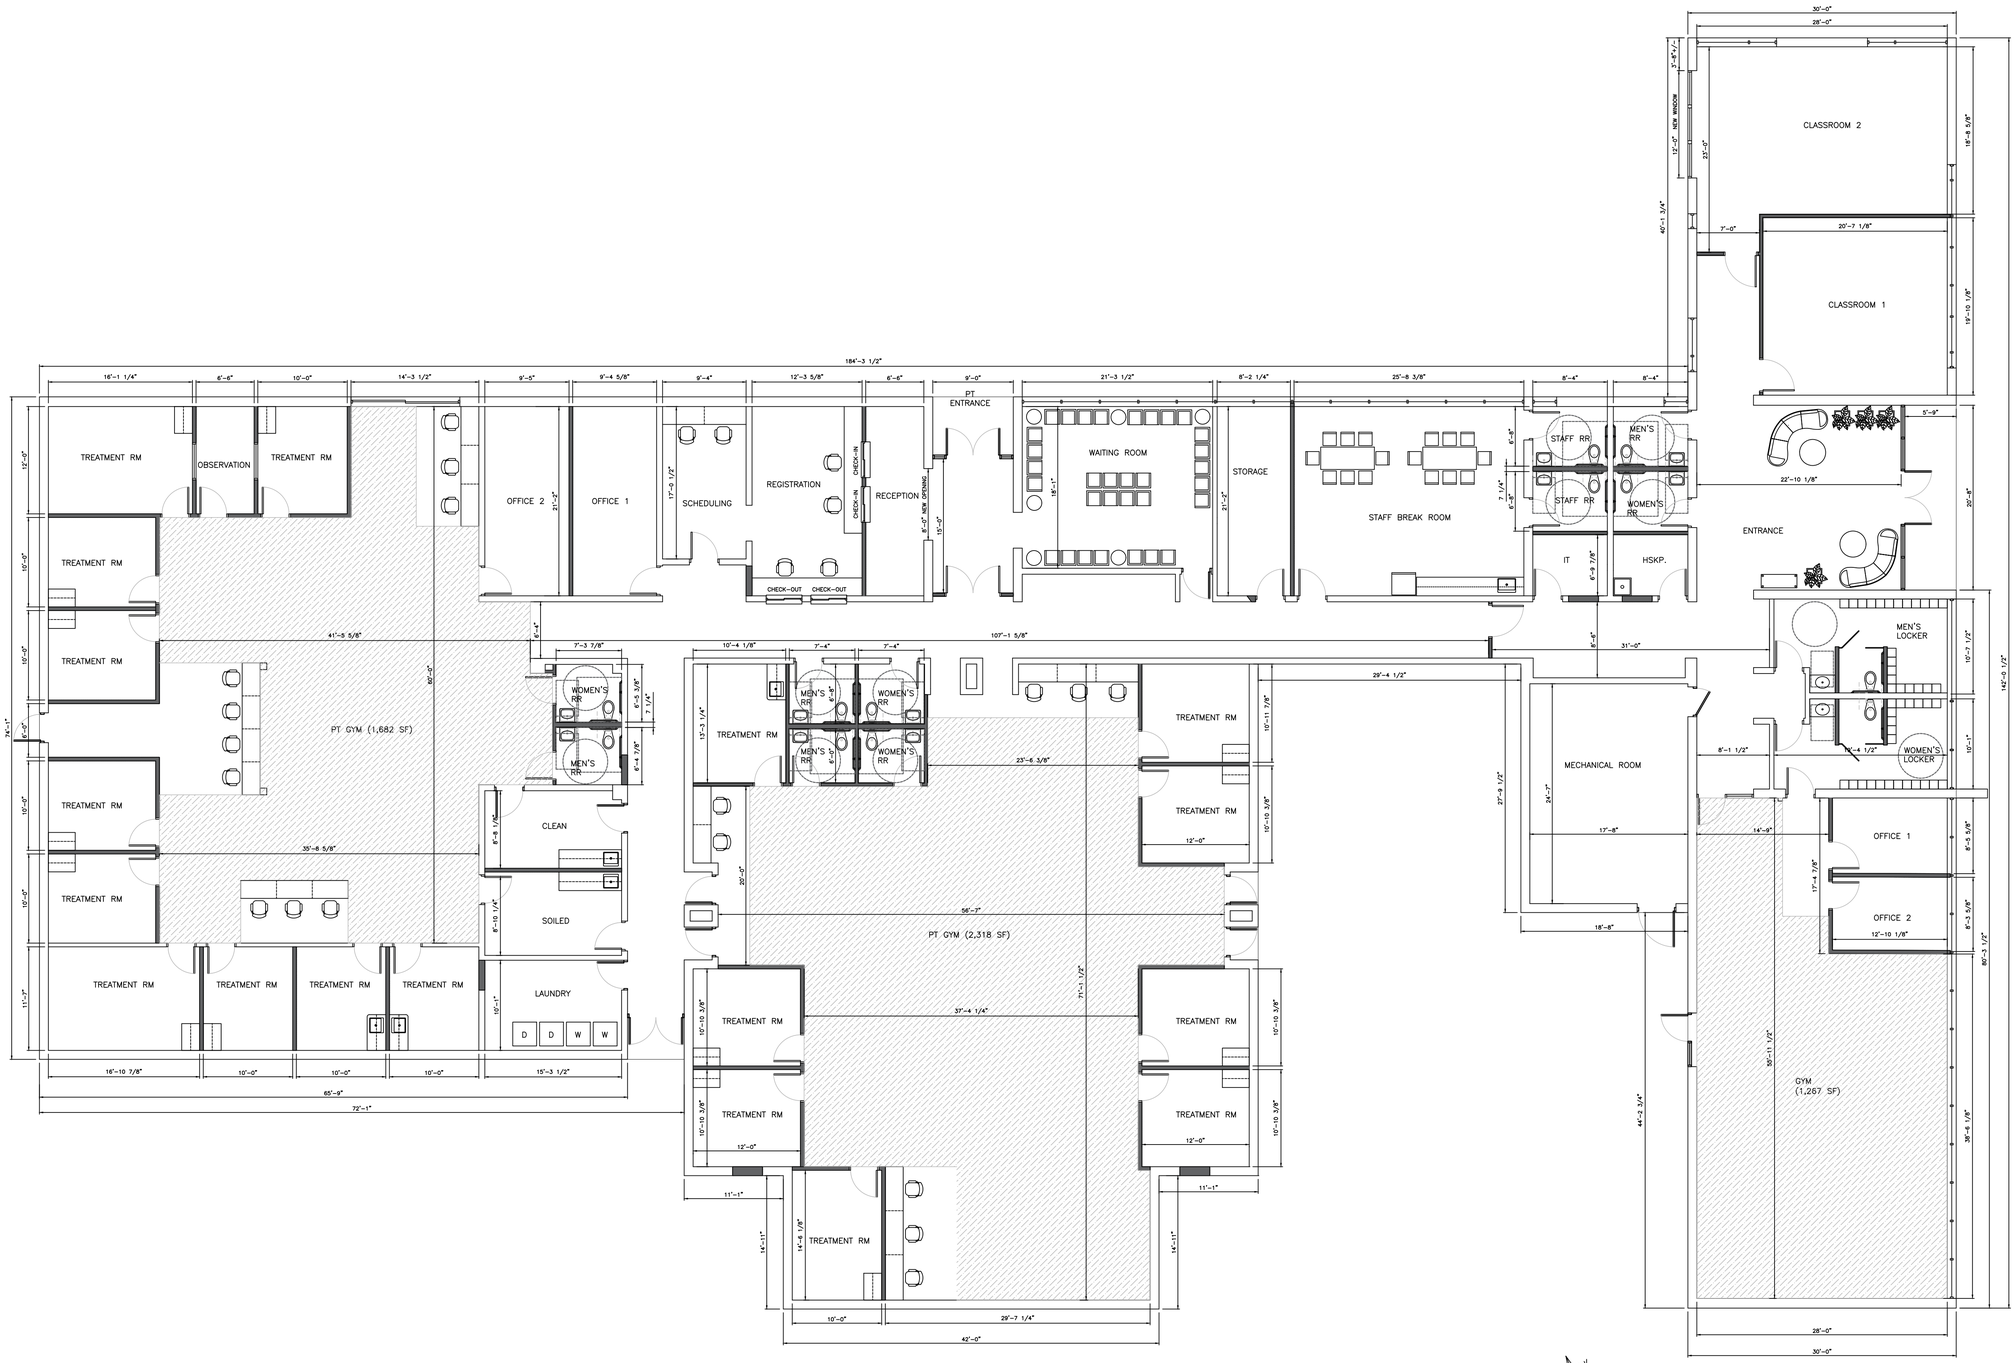

FLOOR PLAN
SCALE: 1/8" = 1'-0"

PICKERING ASSOCIATES
Architects • Engineers • Surveyors
11283 Emerson Avenue
Parkersburg, West Virginia 26104
Phone: (304) 464-5305
Fax: (304) 464-4428

Rev.	Description	By	Date

Drawing Description
PICKERING LAND GROUP
COLLEGE PARKWAY
ADMIN. BUILDING - PT RENOVATIONS
CONCEPTUAL FLOOR PLAN

Project:	PLG
Designed By:	
Drawn By:	
Checked By:	
Scale:	1/8" =1'-0"
Plot Date:	09/15/25
Revision:	A
Drawing Number:	A110