LEGEND

- ▲ Capped rebar Set (Almon Associates)
- ● Iron Pipe / Pin Found
- P.O.C. Point of Commencement
- P.O.B. Point of Beginning

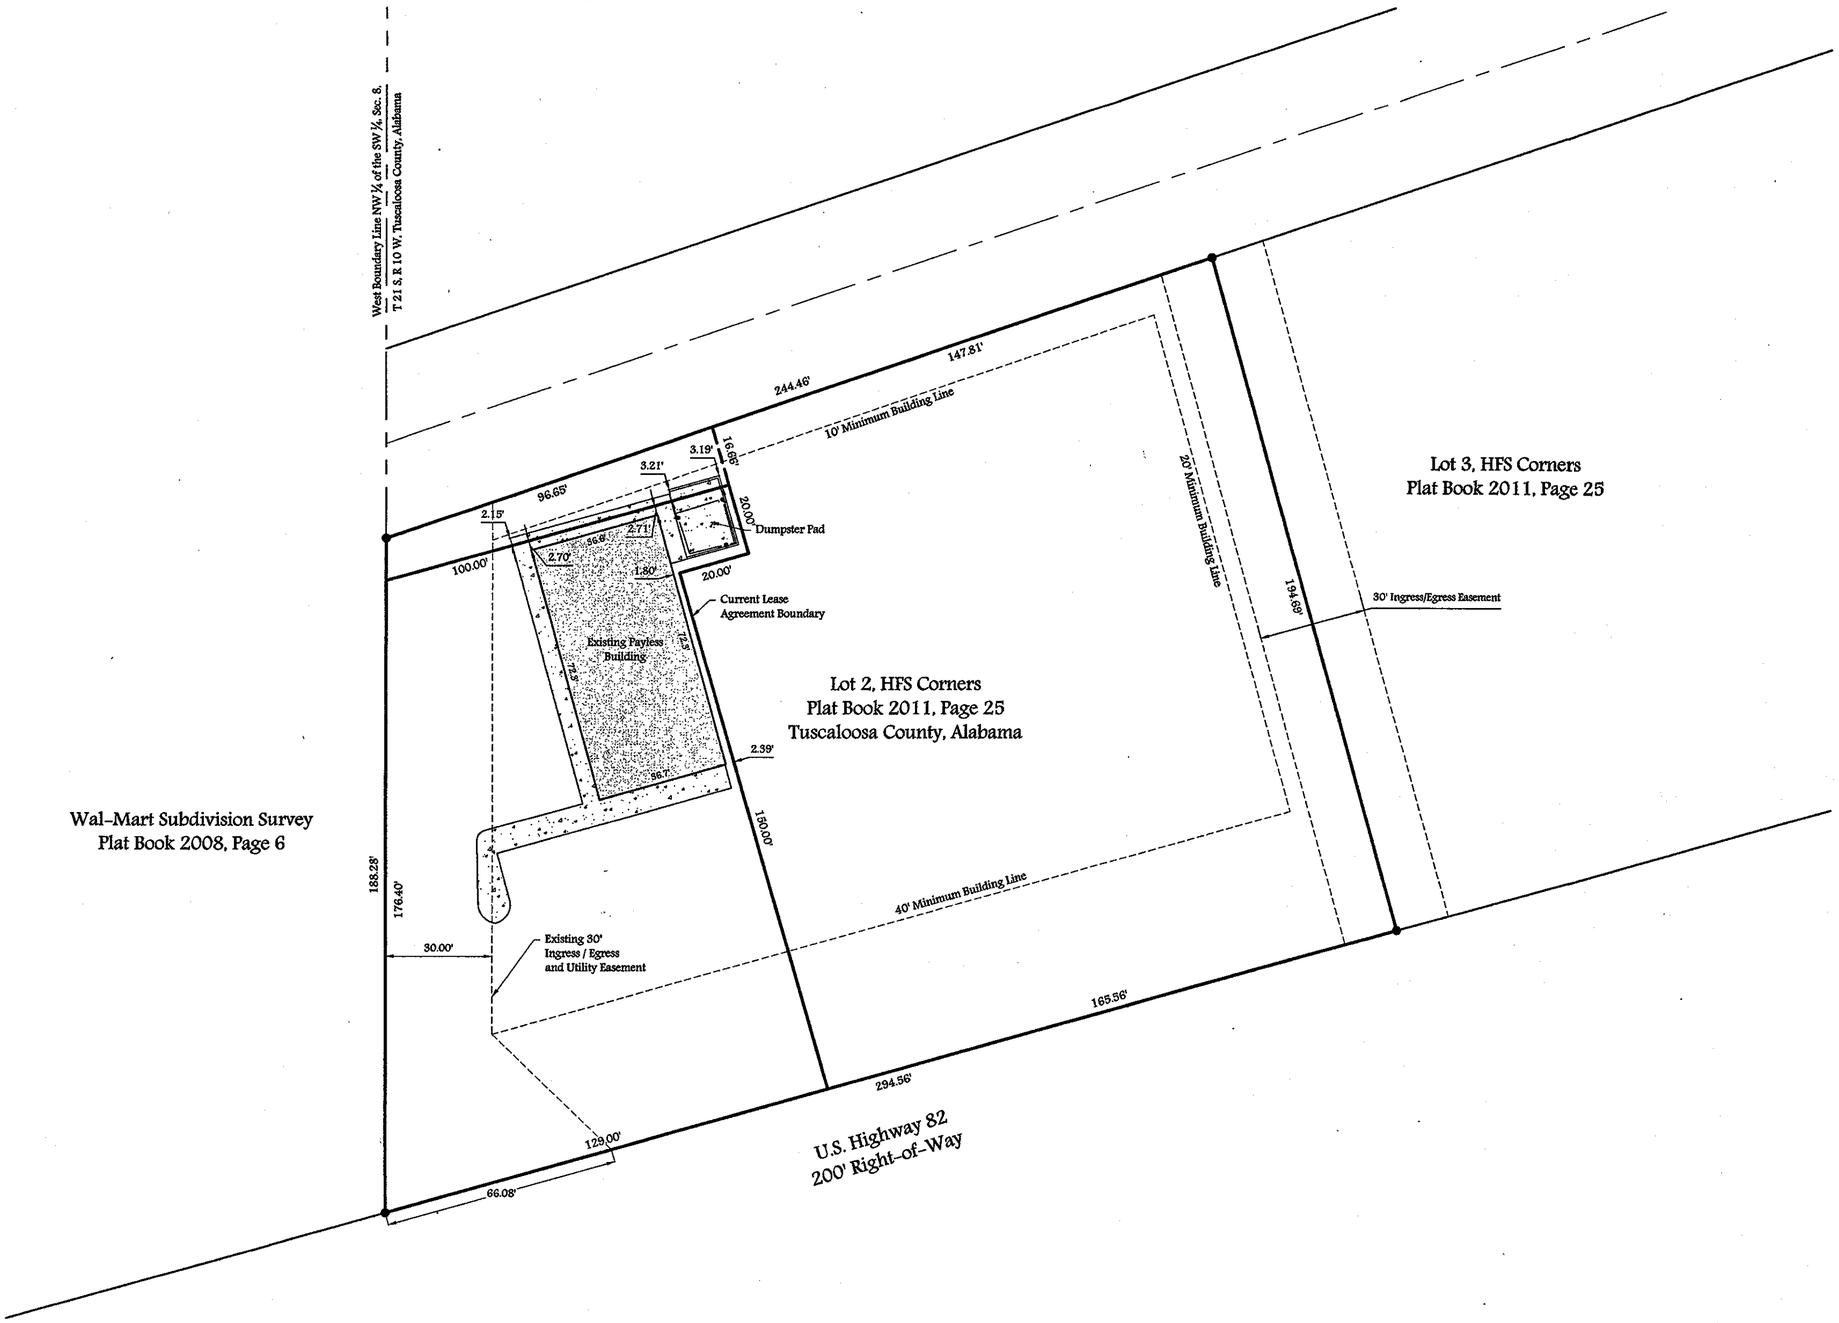

30' 0' 30' 60'

1" = 30'

General Notes:

1. This survey and drawing was completed without benefit of a title search or opinion. Therefore there may be easements and rights-of-ways which are not shown on this drawing.
2. There was no request for or attempt made to locate or show any sub-surface features or utilities at the time of this survey.

I HEREBY CERTIFY THAT ALL PARTS OF THIS SURVEY AND DRAWING HAVE BEEN COMPLETED IN ACCORDANCE WITH THE CURRENT REQUIREMENTS OF THE STANDARDS OF PRACTICE FOR SURVEYING IN THE STATE OF ALABAMA TO THE BEST OF MY KNOWLEDGE, INFORMATION AND BELIEF.

SURVEYOR'S SIGNATURE

KENNETH E. HERRING AL. LICENSE NO. 21463

DATE

Almon Associates, Inc.
2008 12th Street
P.O. Drawer 7
Tuscaloosa, Alabama 35403
(205) 345-2107 Voice
(205) 345-2101 Fax

almon associates

Approved By

Approved By

LOT 2, HFS CORNERS

PRELIMINARY SURVEY

TUSCALOOSA, ALABAMA

REVISION	DATE

FIELD BOOK: N/A
CAD FILE: Lot 2 HFS Corners.dwg
DRAWN BY: P.G. DATE: 09/19/2012
CHECKED BY: K.H. JOB NO.: 2012-128

p-1

Sheet No 1 Of 1

NOT RELEASED FOR CONSTRUCTION