POTENTIAL REMODEL FLOOR PLAN

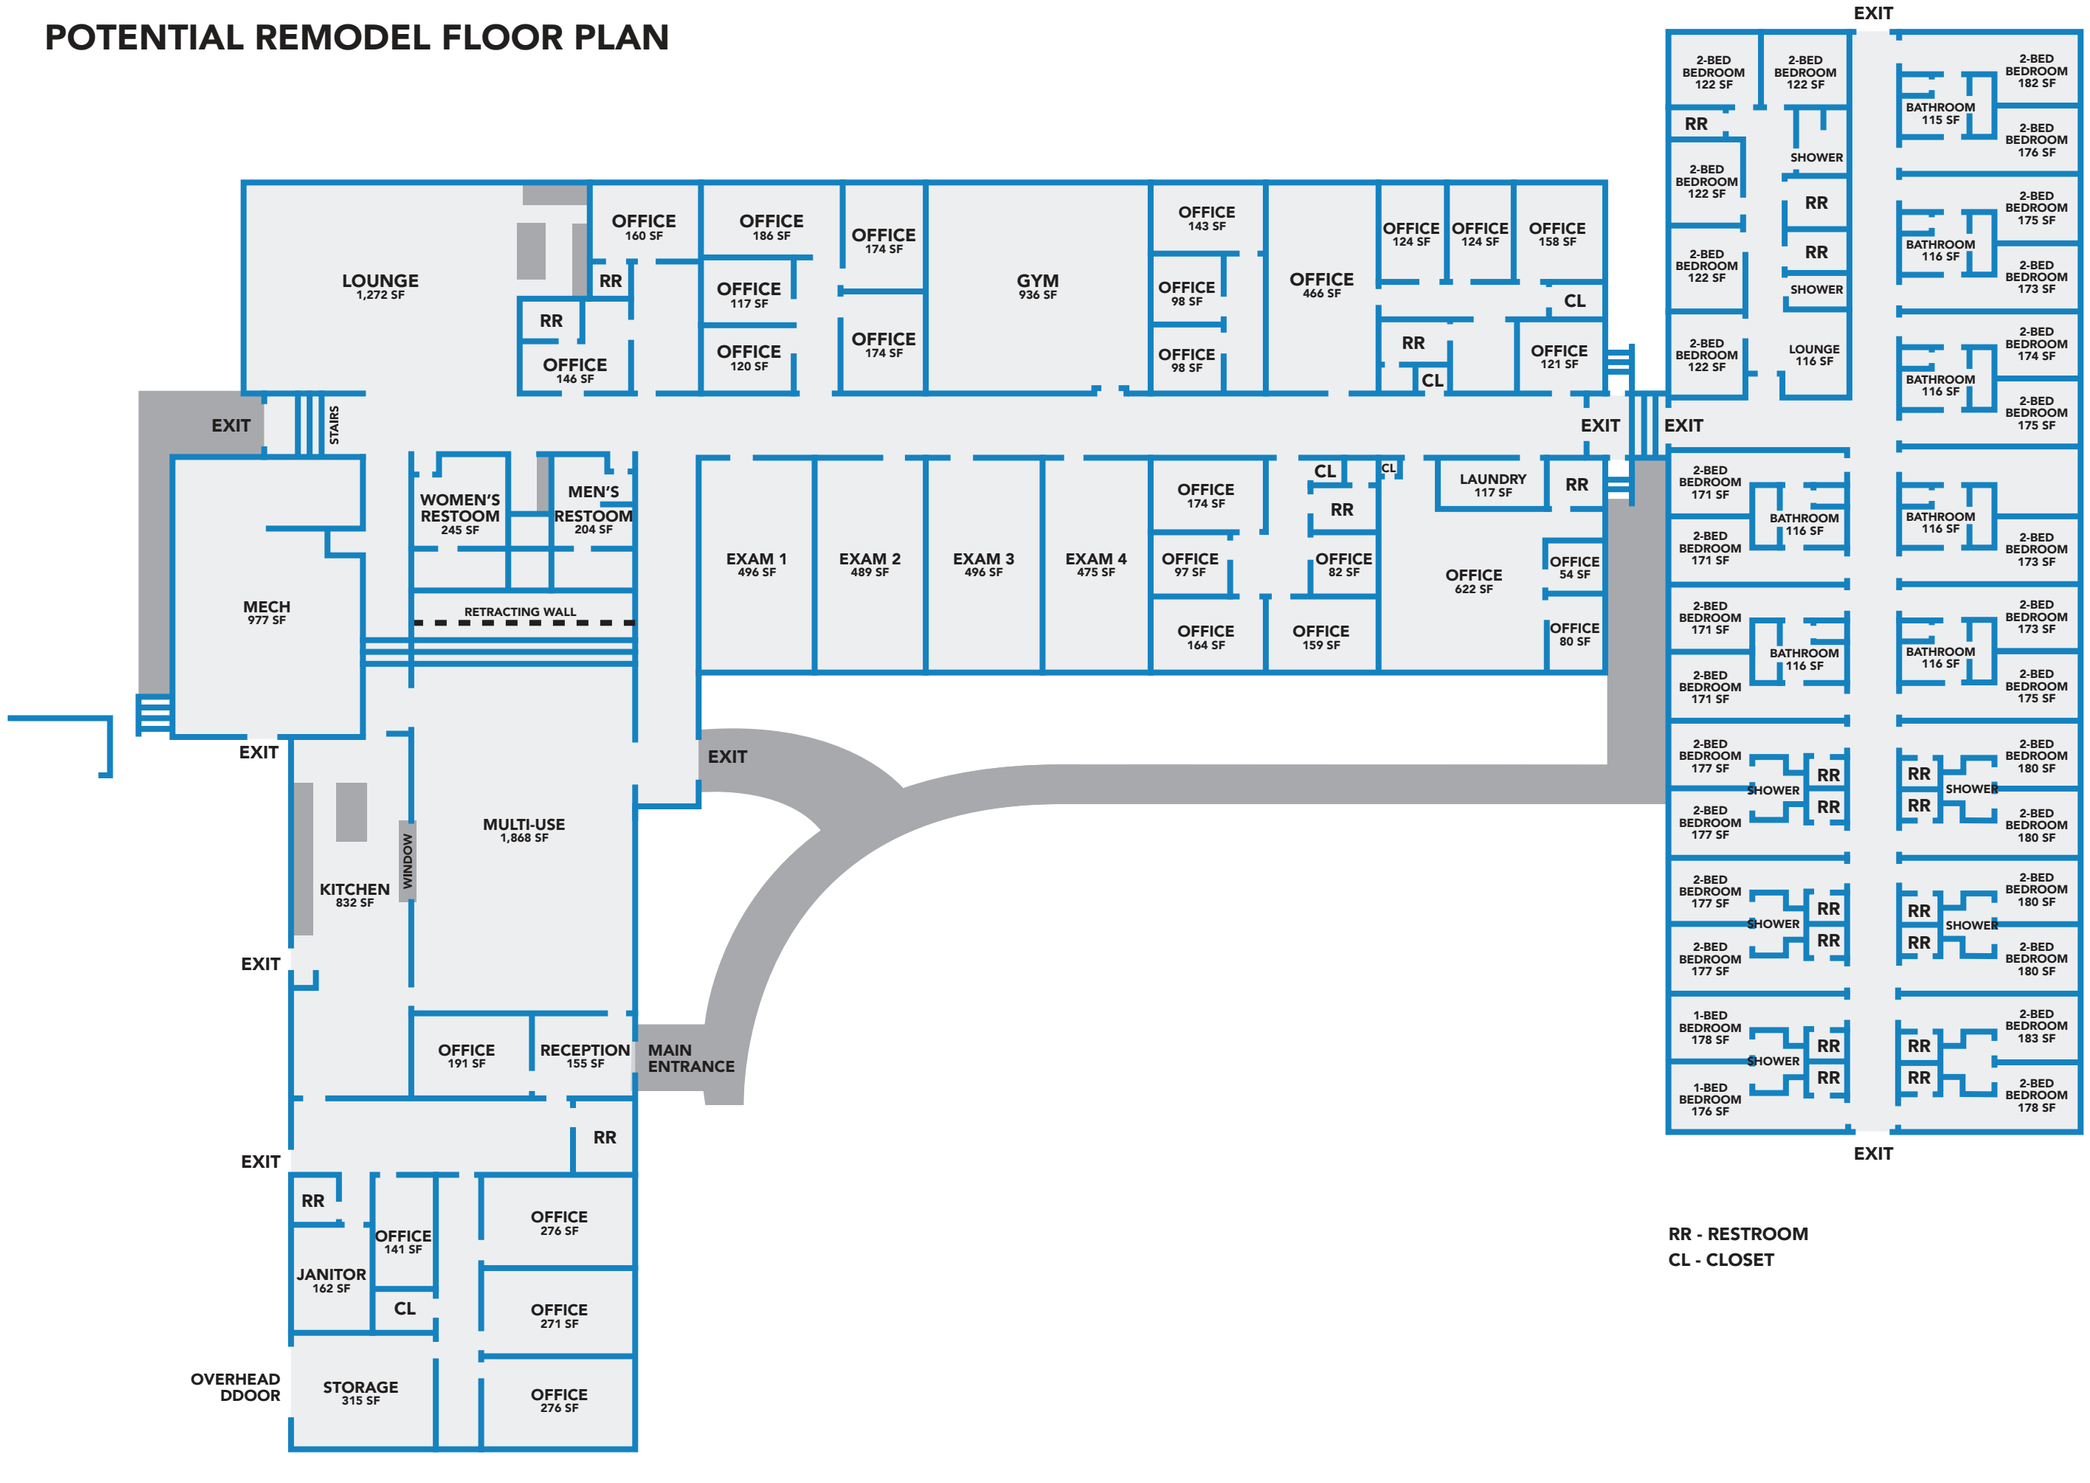

RR - RESTROOM
CL - CLOSET