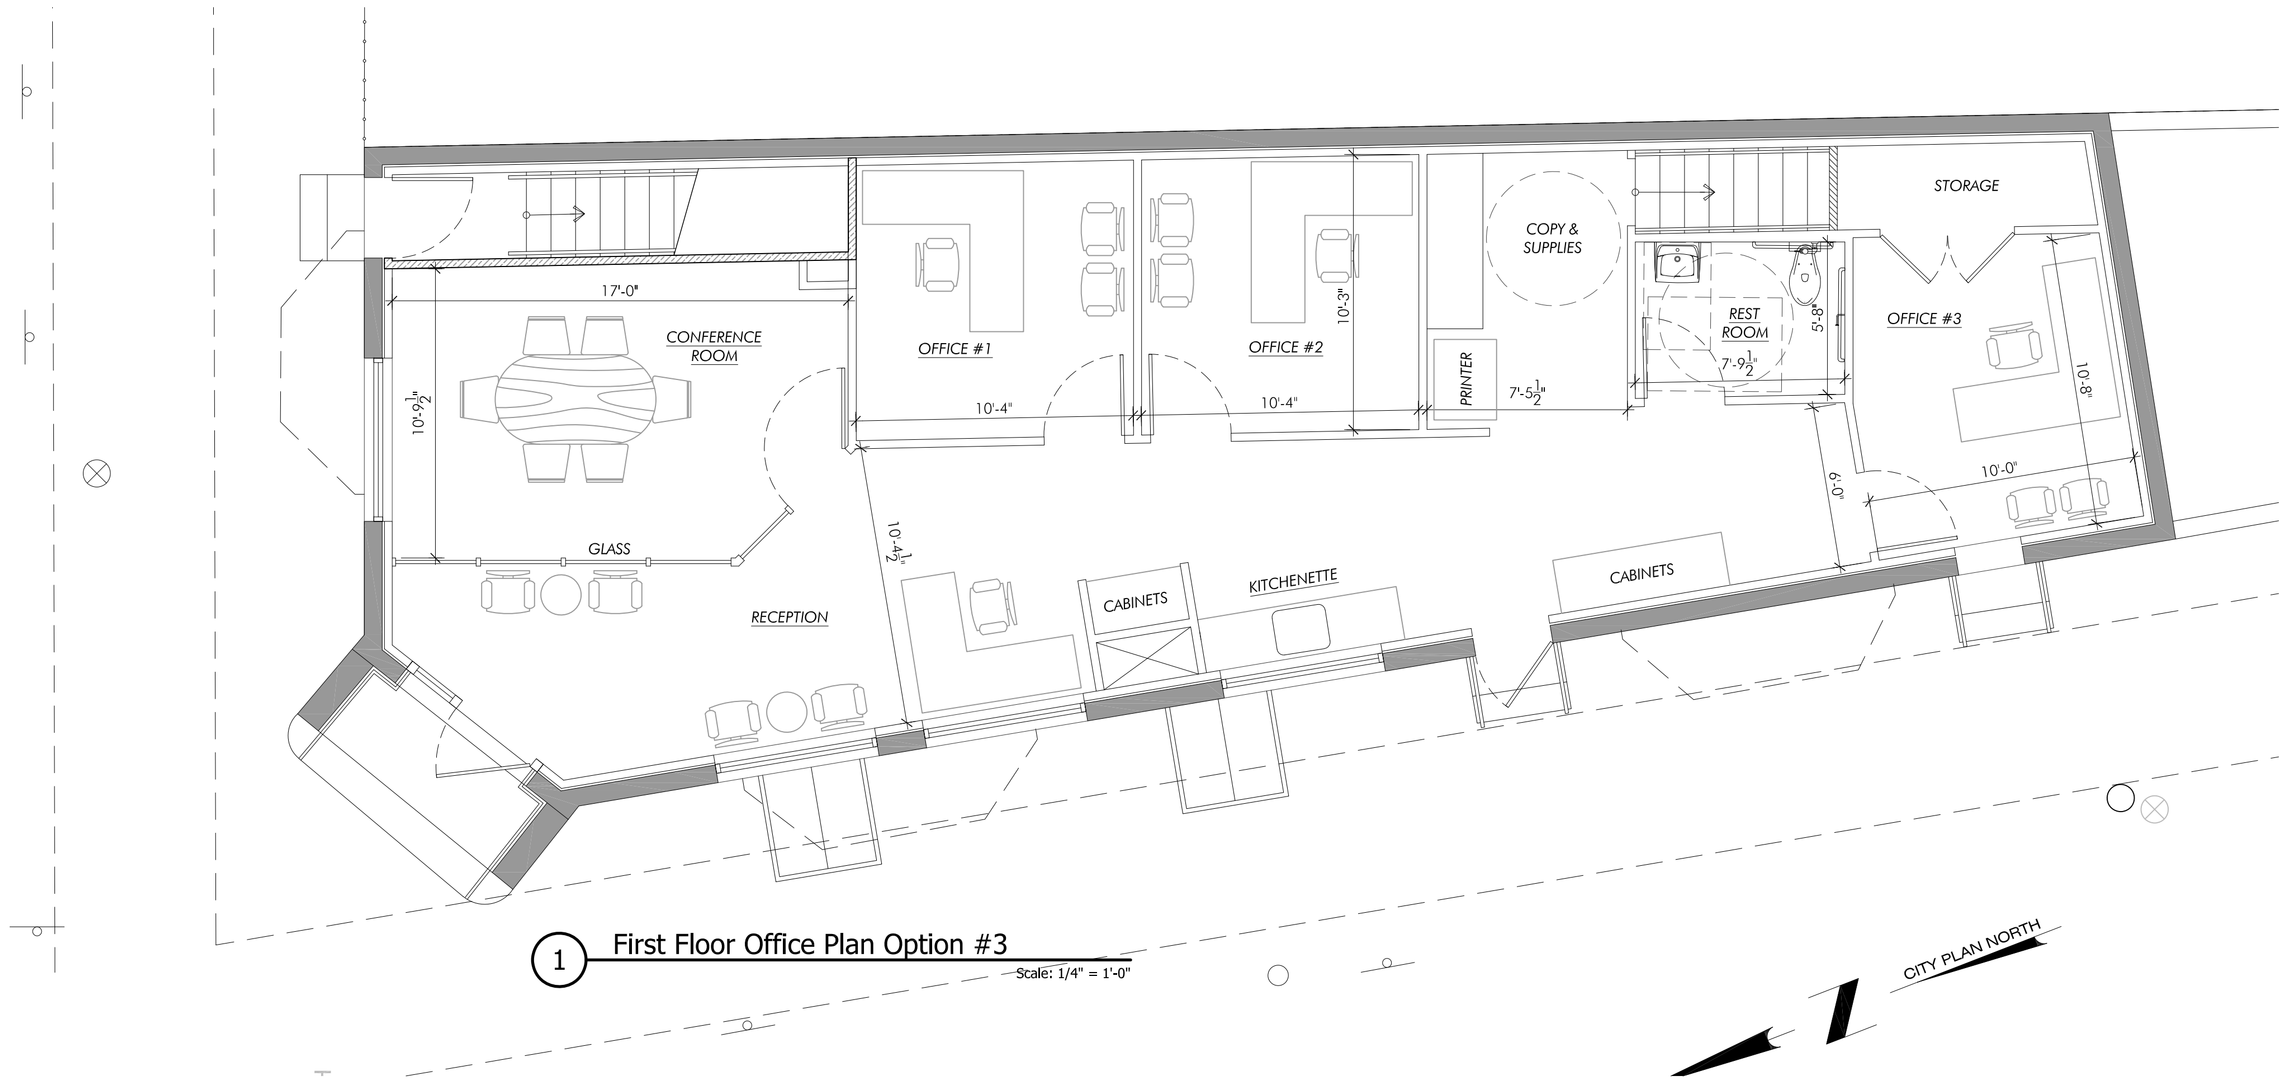

1 First Floor Office Plan Option #3

Scale: 1/4" = 1'-0"

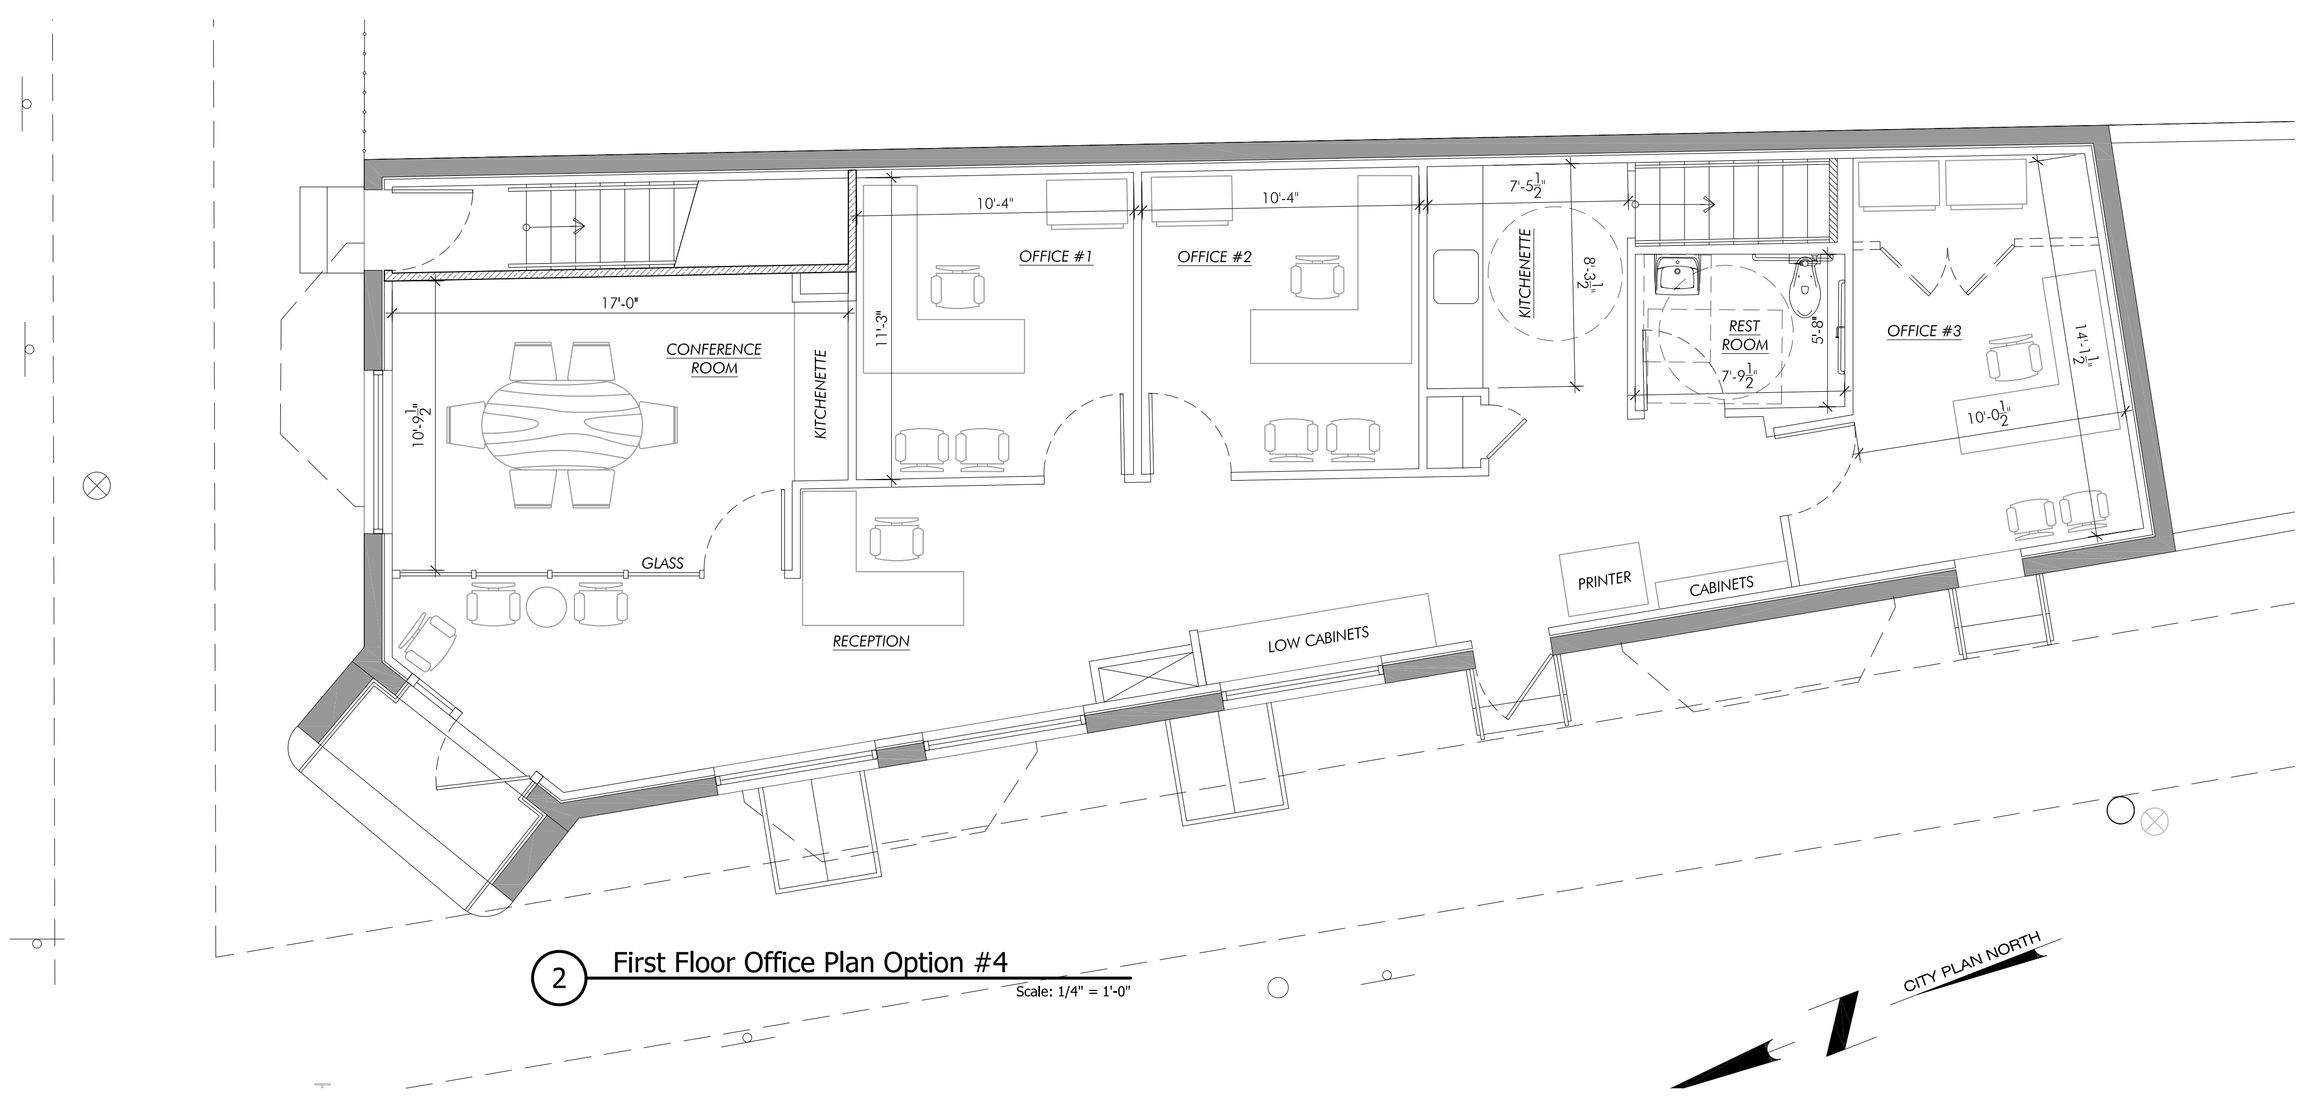

2 First Floor Office Plan Option #4

Scale: 1/4" = 1'-0"

LANDMARK
ARCHITECTURAL DESIGN, L.L.C.

PENNSYLVANIA
Pennsylvania License No. RA011382X
Pennsylvania Firm Authorization X010629
Phila. Business Privilege License No. 4535

NEW JERSEY
New Jersey License No. 21AI01396000
New Jersey Firm Authorization No. 21AC00029100

NEW YORK
New York License No. 028788-1

A.I.A. Member No. 30135052

1325 Snyder Avenue
Philadelphia, PA 19148
TEL: (215) 755-9050
FAX: (215) 755-9055
vsm@landmarkaia.com

Vincent S. Mancini, AIA

CONSULTANTS:

PROJECT NAME:
638 Christian Street
Philadelphia, PA 19147

CLIENT:
Christian Street Acquisitions LLC
1608 Walnut Street
Philadelphia, PA, 19103

DATE ISSUED	REVISION DESCRIPTION

SHEET TITLE: First Floor Plan

THIS DRAWING AND ALL INFORMATION CONTAINED HEREIN IS AUTHORIZED FOR USE ONLY BY THE PARTY FOR WHOM THE WORK WAS CONTRACTED. THIS DRAWING MAY NOT BE COPIED, REUSED, DISTRIBUTED OR RELIED UPON FOR ANY OTHER PURPOSE WITHOUT THE WRITTEN CONSENT OF LANDMARK ARCHITECTURAL DESIGN, L.L.C.
COPYRIGHT 2009 LANDMARK ARCHITECTURAL DESIGN, L.L.C.
ALL RIGHTS RESERVED.

PROJECT NO: v17-134

DATE: 11-16-18

SCALE: As Noted

DRAWN BY: FD

DRAWING NO. A-1.1