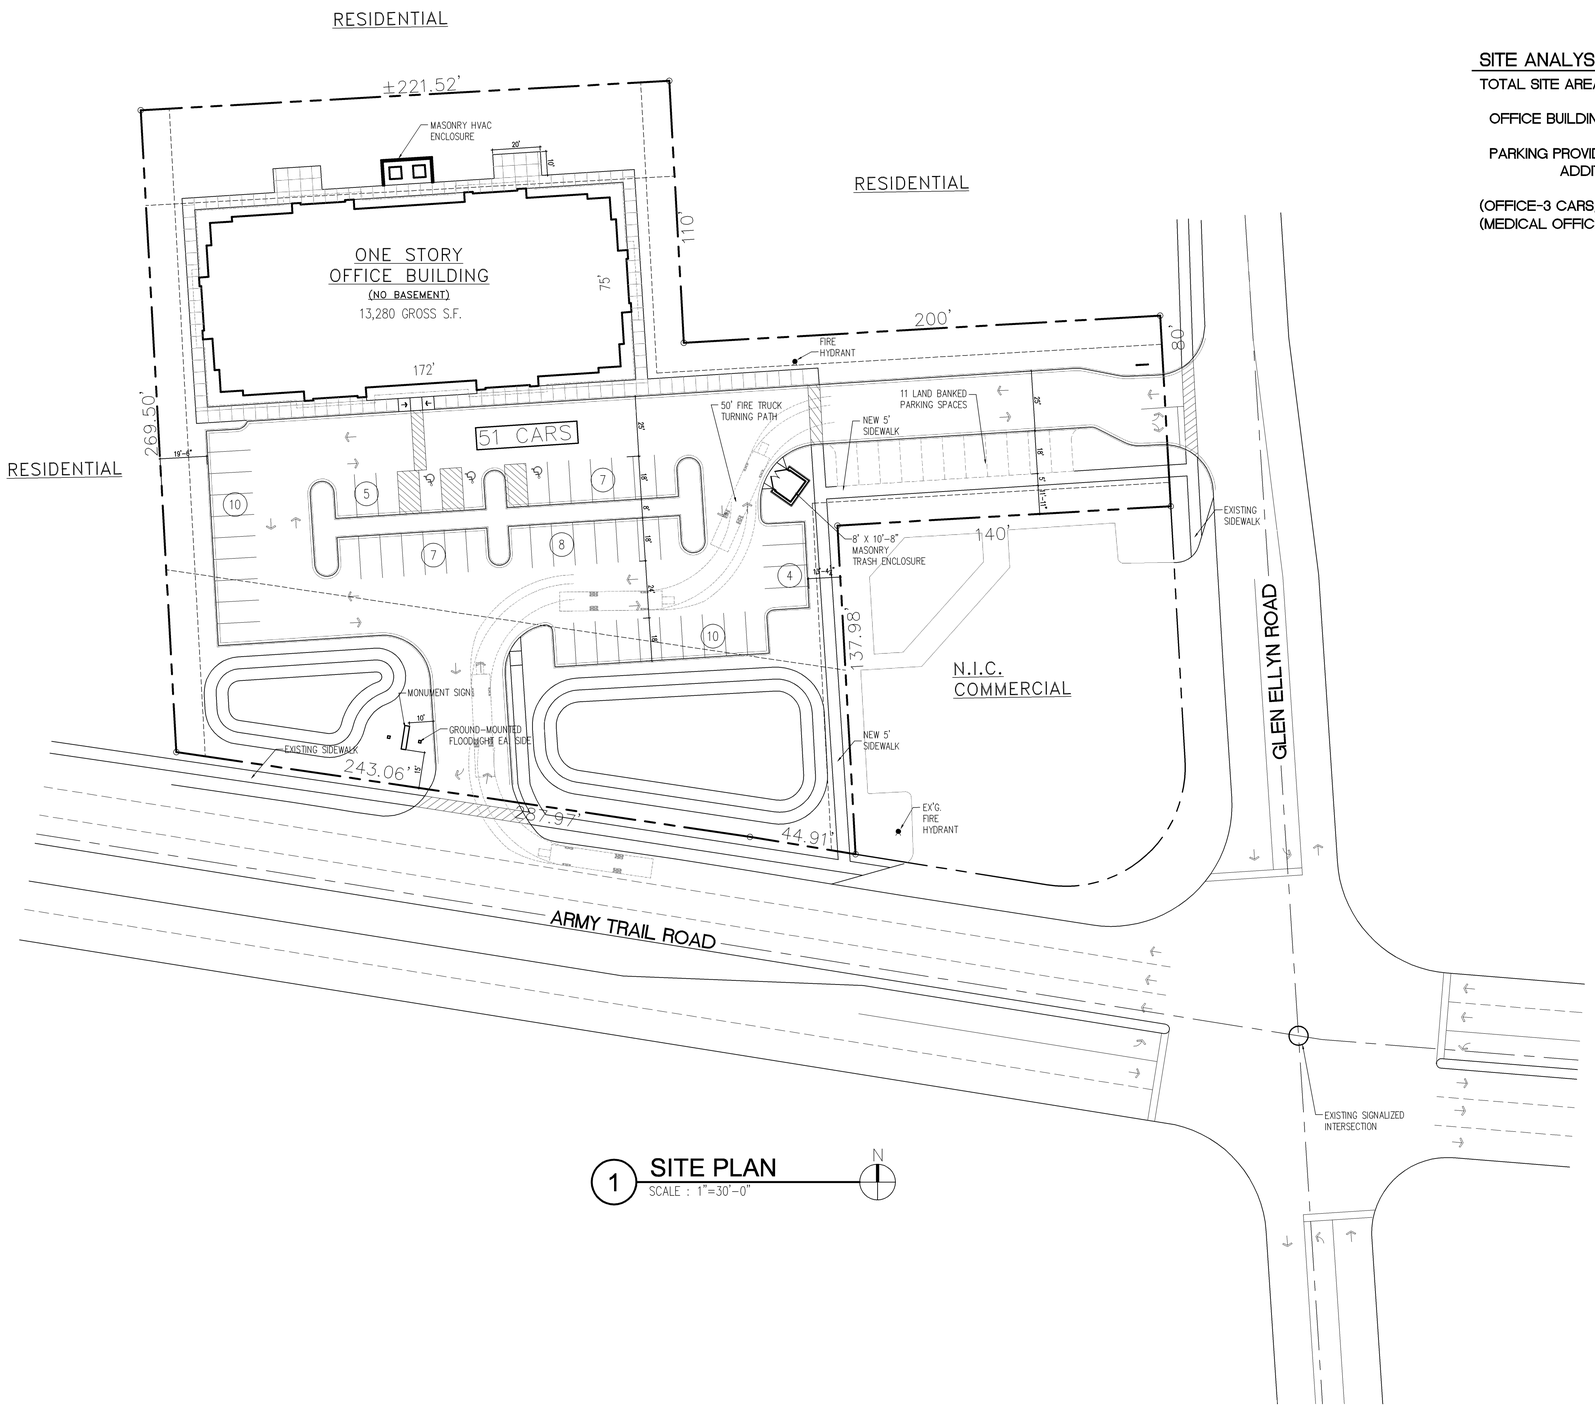

1 SITE PLAN
SCALE : 1"=30'-0"

SITE ANALYSIS

TOTAL SITE AREA	±2.04 ACRES
OFFICE BUILDING	13,280 S.F.
PARKING PROVIDED (3.8 CARS/1000 S.F.)	51 CARS
ADDITIONAL 11 LANDBANKED STALLS	

(OFFICE-3 CARS/1000 S.F.)
(MEDICAL OFFICE-5 CARS/1000 S.F.)

MORRISROE AND ASSOCIATES,LTD.
114 S. BLOOMINGDALE ROAD
BLOOMINGDALE, ILLINOIS 60108

SITE PLAN
MORRISROE OFFICE BUILDING
241 EAST ARMY TRAIL RD.
BLOOMINGDALE, ILLINOIS

Arcline ASSOCIATES
A Division of Steve-Hattery, Inc.
3025 Highland Parkway, Suite 140 Downers Grove, IL. 60515

DATE : 4/16/08
REVISION NO. DATE 5/1/08
SHEET NO. SP1
1 OF 1
PROJECT NO. 8062608