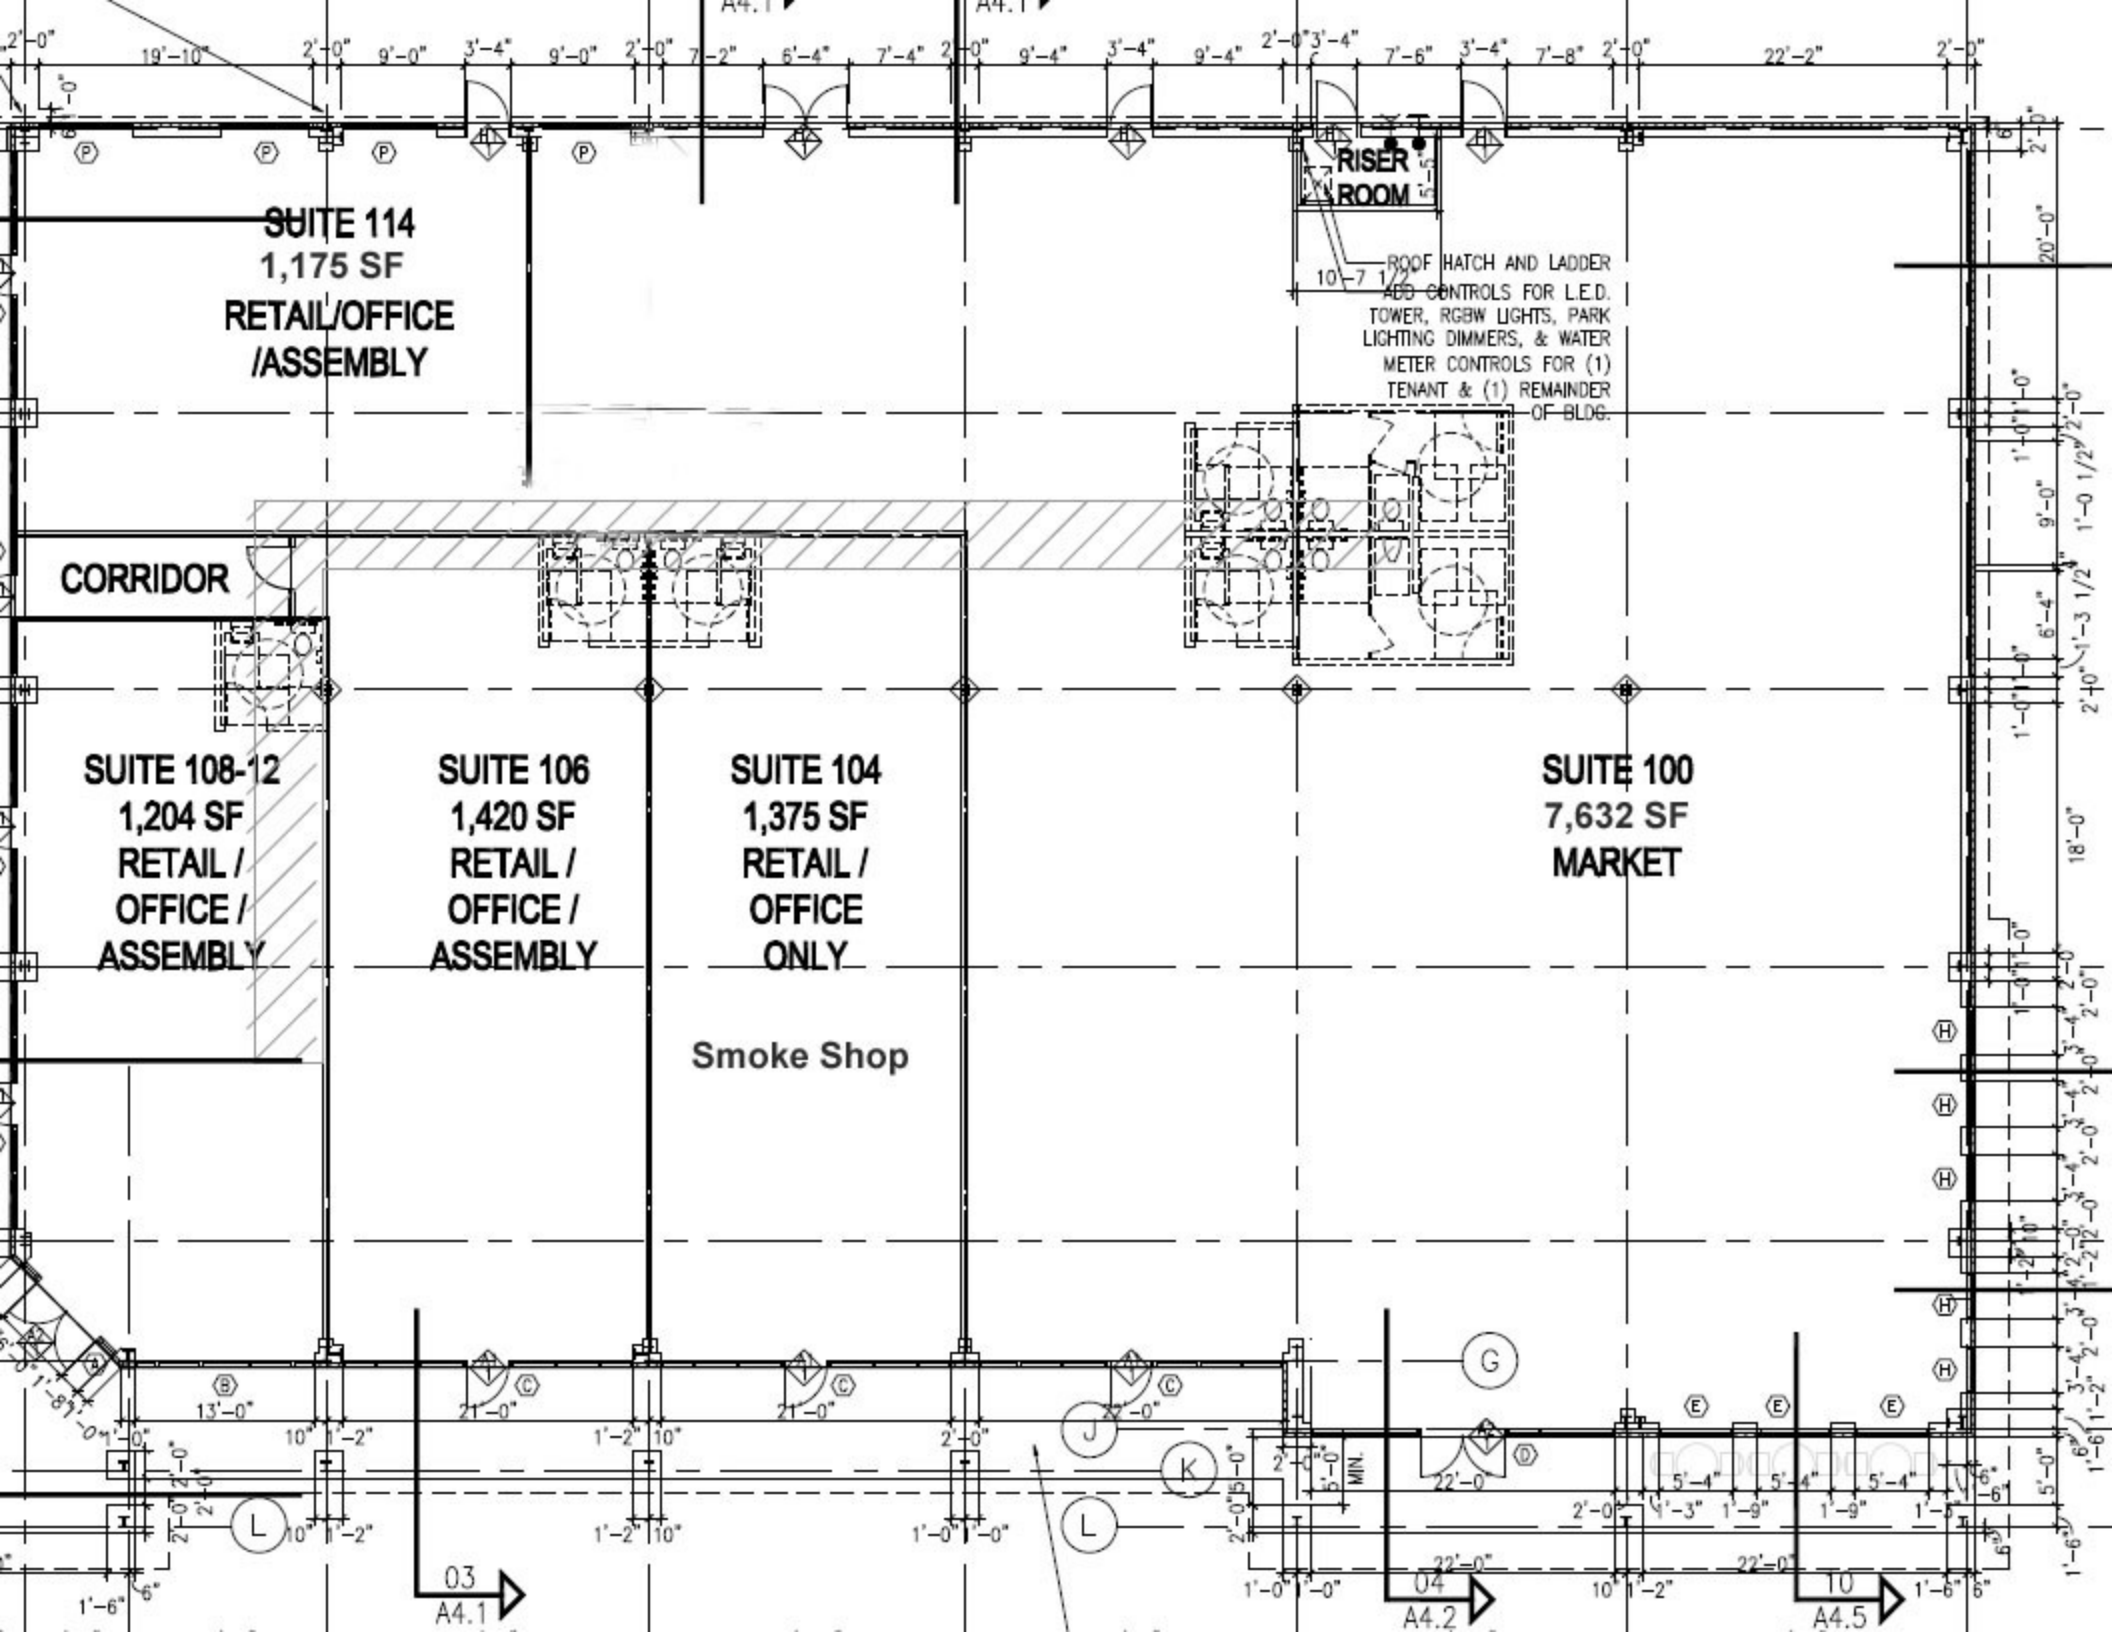
SUITE 114
1,175 SF
RETAIL/OFFICE
/ASSEMBLY
RISER ROOM
ROOF HATCH AND LADDER
ADD CONTROLS FOR L.E.D.
TOWER, RGBW LIGHTS, PARK
LIGHTING DIMMERS, & WATER
METER CONTROLS FOR (1)
TENANT & (1) REMAINDER
OF BLDG.
CORRIDOR
SUITE 108-12
1,204 SF
RETAIL /
OFFICE /
ASSEMBLY
SUITE 106
1,420 SF
RETAIL /
OFFICE /
ASSEMBLY
SUITE 104
1,375 SF
RETAIL /
OFFICE
ONLY
Smoke Shop
SUITE 100
7,632 SF
MARKET
03
A4.1
04
A4.2
10
A4.5