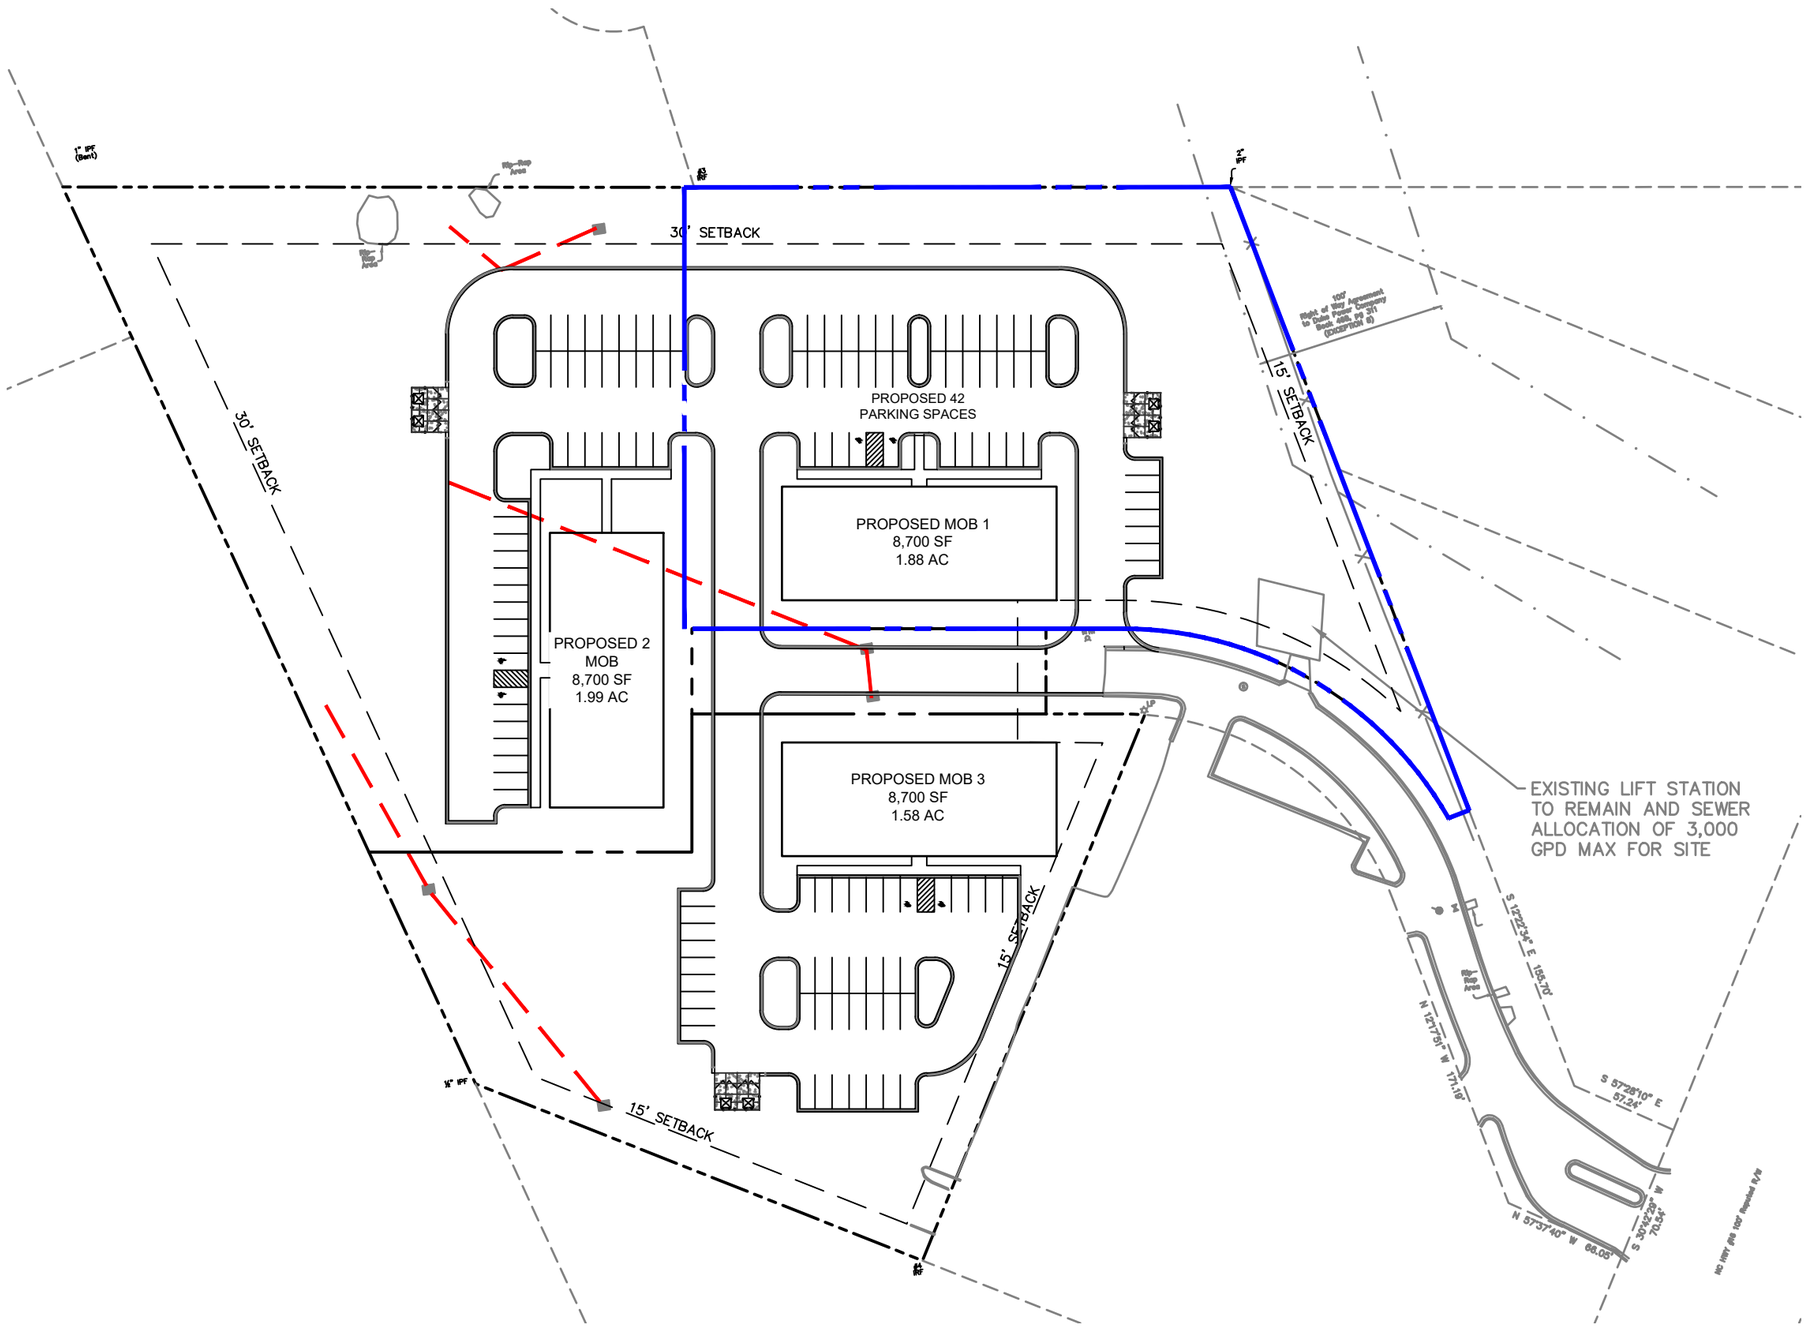

DENVER NC-16 BUSINESS MOB

Alternate Full-Build Out Concept Plan

SCALE: 1"=80'

V3co.com

275 NC-16 BUSINESS HWY, DENVER, NC 28037 | DATE: 11.18.22 | PROJECT NO.: 221037

landscape architecture | planning | civil engineering V3 Southeast

NC FIRM#: C-4911, C-672