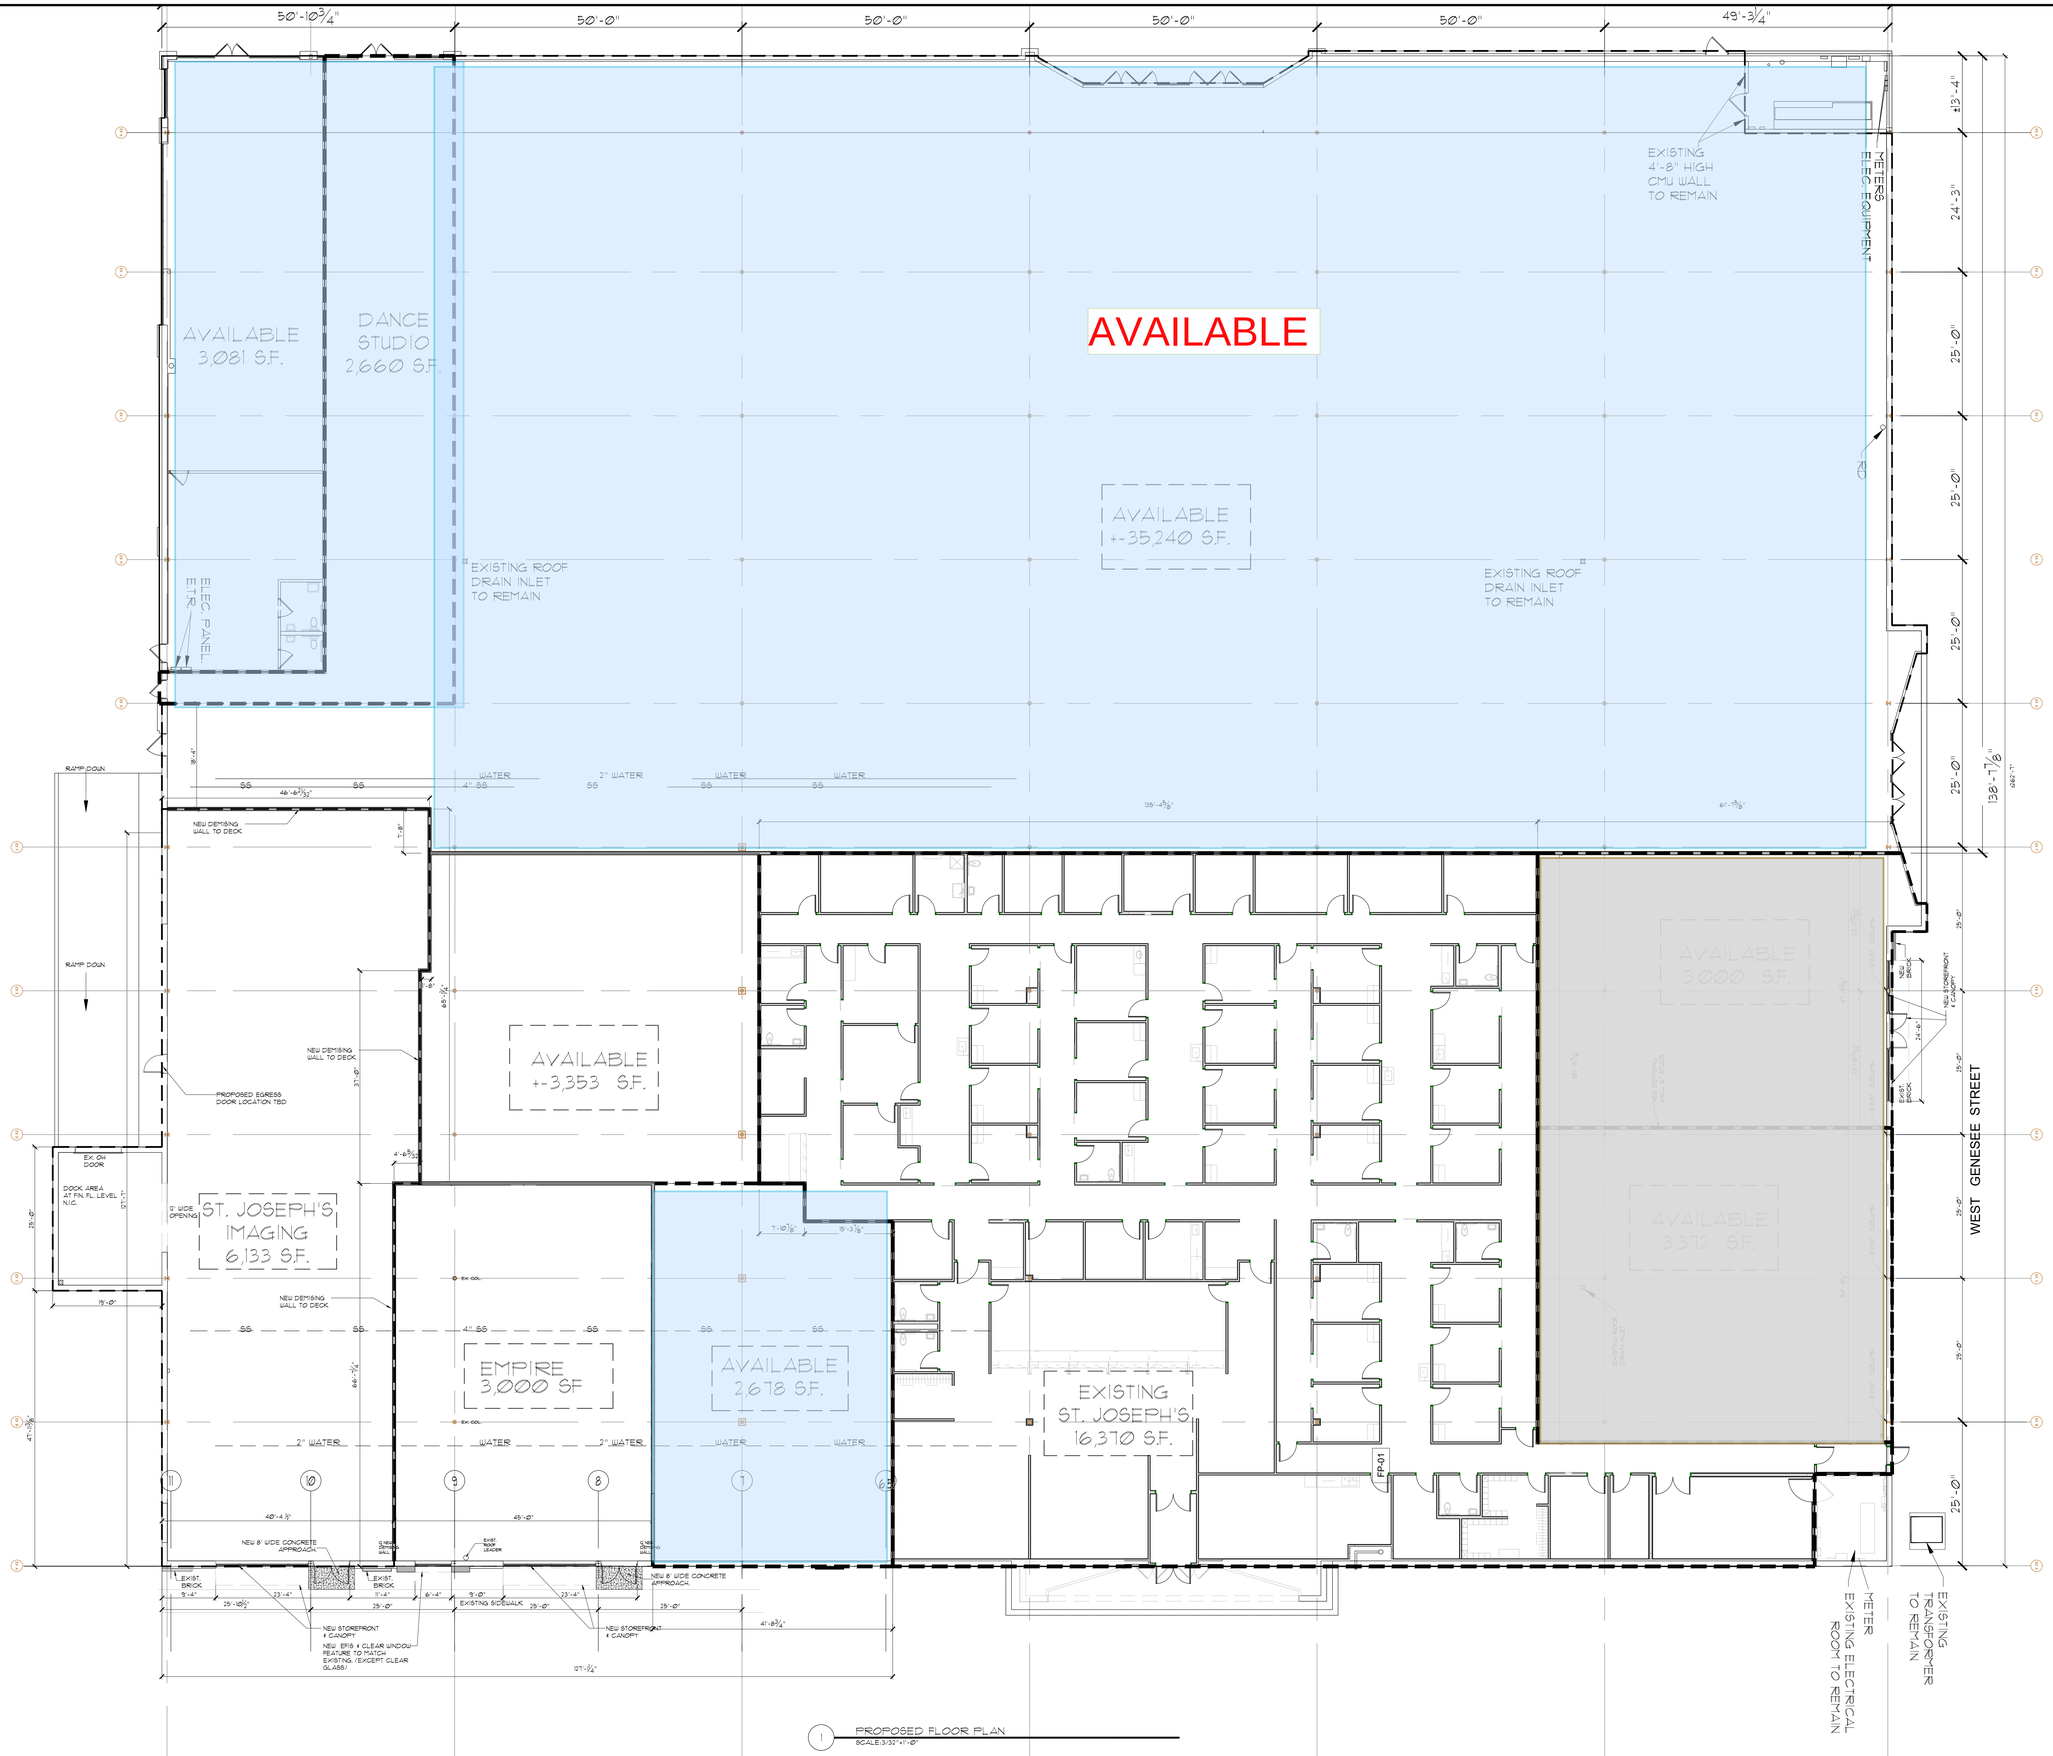

1 PROPOSED FLOOR PLAN
SCALE:3/32"=1'-0"

Special Information:

THIS DRAWING PREPARED FOR TENANT IMPROVEMENTS TO AN EXISTING BUILDING OR BUILDING CONSTRUCTED BY OTHERS

IT IS UNDERSTOOD THAT ANY WARRANTY INFORMATION CONCERNING EQUIPMENT INSTALLED MUST BE FORWARDED TO THE OWNER AND THAT ANY AND ALL CONTRACTORS SHALL GUARANTEE THEIR WORK FOR A PERIOD OF ONE YEAR FROM THE DATE OF OWNERS ACCEPTANCE.

NOTICE

UNAUTHORIZED ALTERATIONS OF THIS DOCUMENT ARE IN VIOLATION OF SECTION #7209 OF THE STATE EDUCATION LAW.

Drawing Revisions:

No.	DATE	BY	REMARKS

Property No: 3617

Status: DCP

Area: AS NOTED

Property: CAMILLUS COMMONS
WEST GENESSEE ST. & KASSON RD.
CAMILLUS, NEW YORK

Tenant:

BUILDING PLAN

Title: FLOOR PLAN

BENDERSON DEVELOPMENT COMPANY, LLC.
570 Delaware Ave. Buffalo, N.Y. 14202
(716) 886-0211

Drawn By: DAG

Checked By:

Date: APRIL 26, 2022

Drawing No. A1