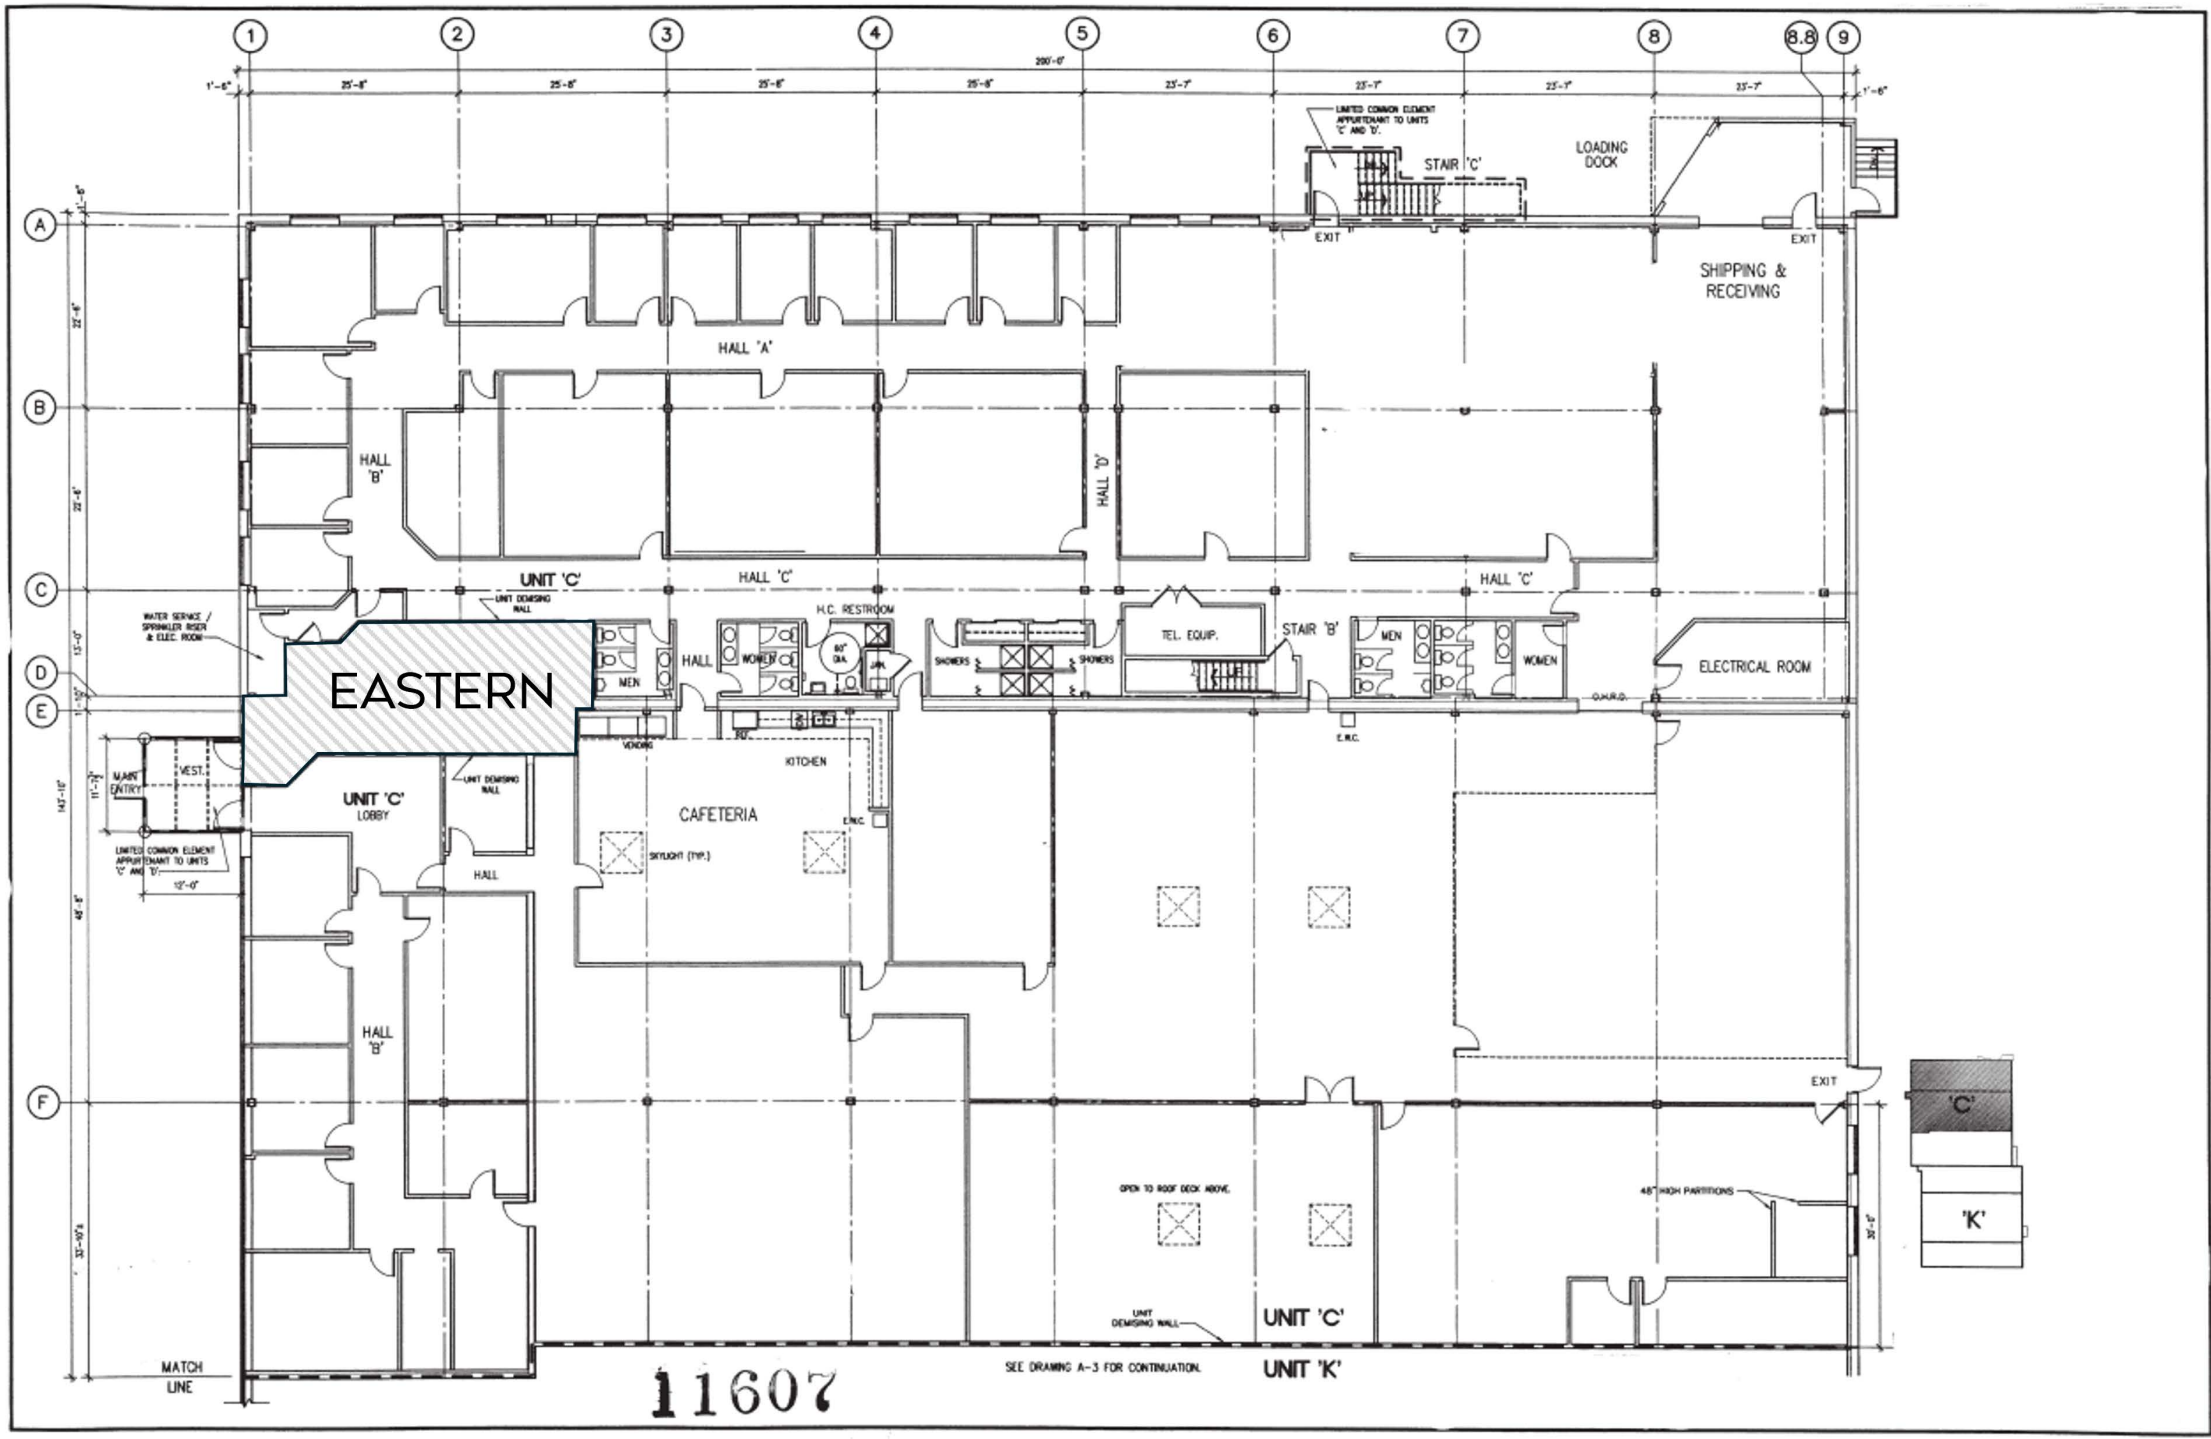
EASTERN
UNIT 'C'
HALL 'A'
HALL 'B'
HALL 'C'
HALL 'D'
LOADING DOCK
STAIR 'C'
EXIT
SHIPPING & RECEIVING
H.C. RESTROOM
TEL. EQUIP.
STAIR 'B'
MEN
WOMEN
SHOWERS
ELECTRICAL ROOM
KITCHEN
CAFETERIA
SKYLIGHT (TYP.)
UNIT 'C' LOBBY
MAIN ENTRY
VEST.
UNIT DEMISING WALL
WATER SERVICE / SPRINKLER RISER & ELEC. ROOM
LIMITED COMMON ELEMENT APPURTENANT TO UNITS 'C' AND 'D'
OPEN TO ROOF DECK ABOVE
48" HIGH PARTITIONS
UNIT 'K'
SEE DRAWING A-3 FOR CONTINUATION
MATCH LINE
'C'
'K'
11607