FIRST FLOOR KEY PLAN
SCALE:NOT TO SCALE

8,218 USF

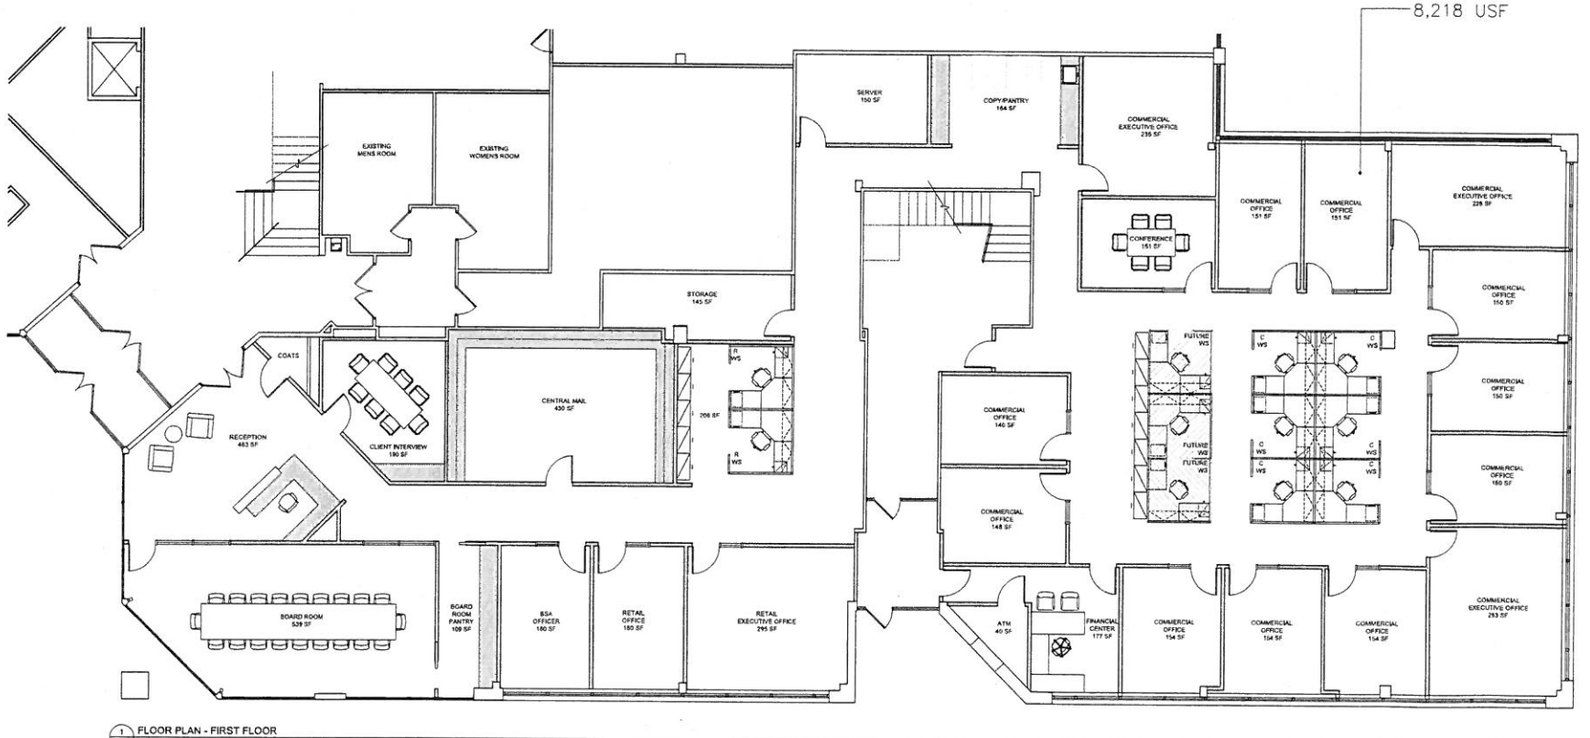

1 SP3 FLOOR PLAN - FIRST FLOOR
SCALE:3/16" = 1'-0"

FUTURE WORKSTATIONS

NOT FOR CONSTRUCTION

BLACKNEY HAYES ARCHITECTS

Architect:
150 S. Independence Mall West
Suite 1200
Philadelphia, Pennsylvania 19150
phone: 215.829.0922
facsimile: 215.829.0566

Owner's Representative:
Gruse & Ellis
455 South Gulph Road: Suite 405
King of Prussia, PA 19406
phone: 610.676.4532

Landlord Representatives:
Ed Bartel
1760 Walton Road: Suite 320
Blue Bell, PA 19422
phone: 9610.832.8000

VIST FINANCIAL

Project:

VIST Financial Relocation

1767 W Sentry Pkwy
Blue Bell, PA

Sheet Title:

PROPOSED SPACE PLANS 1ST FLOOR

Seal:

Warning: Actual Conditions may vary from conditions shown on this drawing, confirm all information in the field before proceeding with any work and notify the Architect in writing if a variation is discovered.

Title drawing is an instrument of professional service and shall not be modified, copied or used for another project without the written consent of the Architect.

Release		
Date	Comments	△
03.04.09	SP-1	
06.16.09	SP-2	
09.17.09	SP-3	

BHA Job Number:	09.017
Scale:	AS NOTED
Drawn By:	AMC
Checked By:	JW
Approved By:	LP

Sheet No.

SP-3

© Copyright 2009 Blackney Hayes Architects